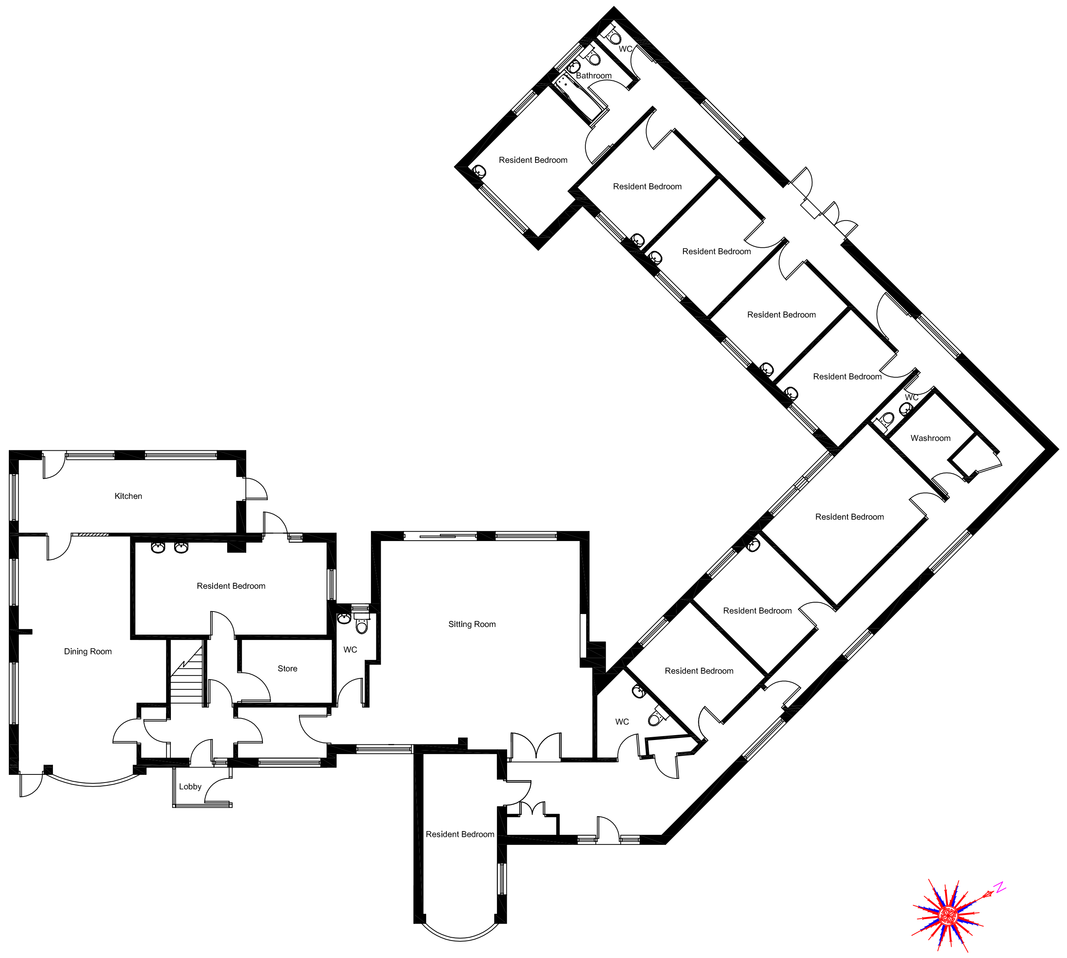

Existing Floor Plan

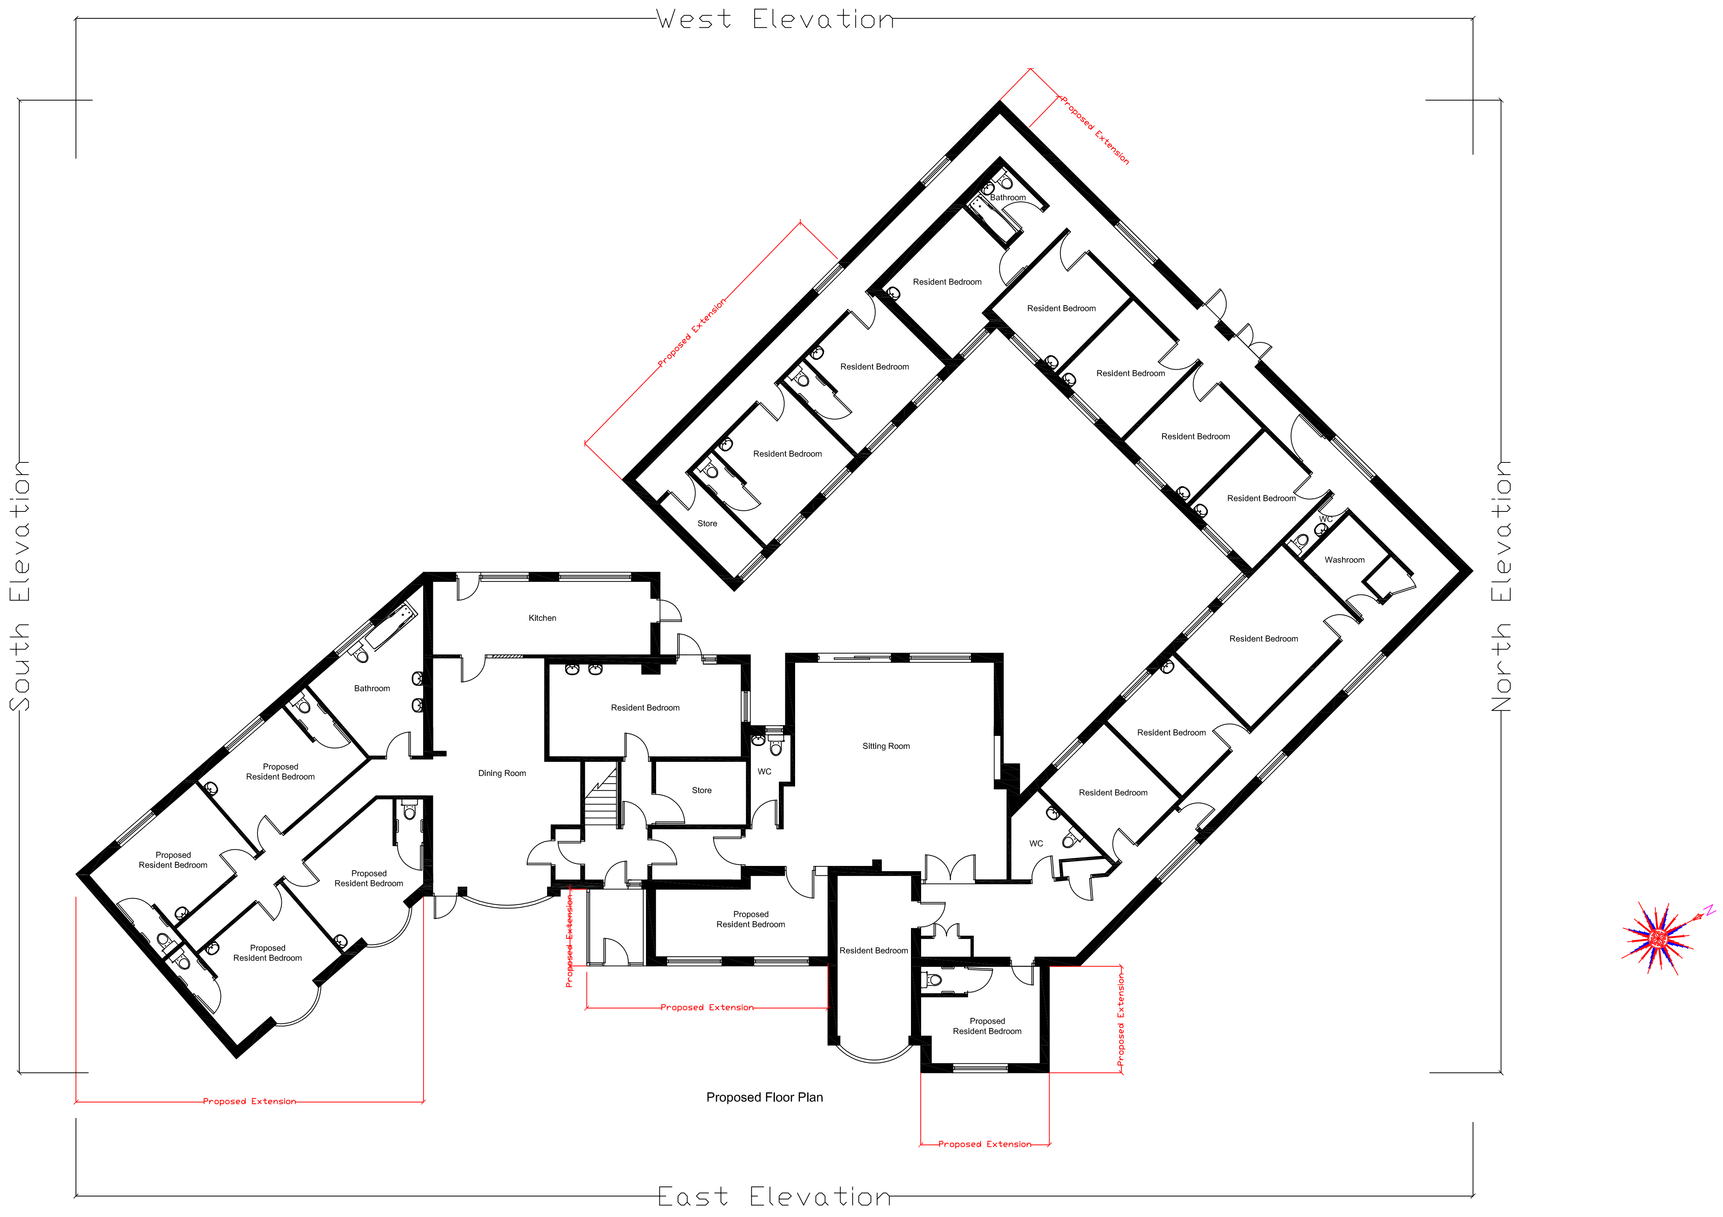

Proposed Floor Plan



Existing East Elevation

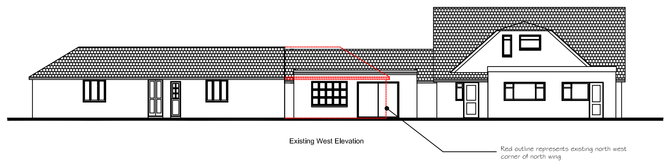

Existing West Elevation

Red outline represents existing north west corner of north wing



Existing South Elevation

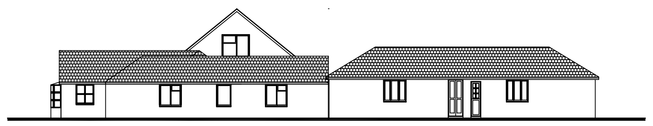

Existing North Elevation

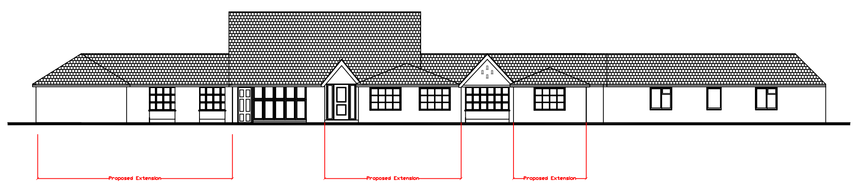

Proposed East Elevation

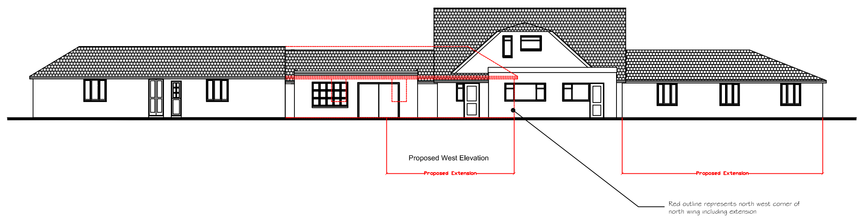

Proposed West Elevation

Red outline represents north west corner of north wing including extension



Proposed South Elevation

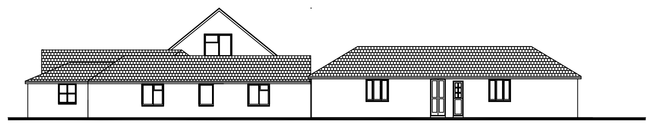

Proposed North Elevation

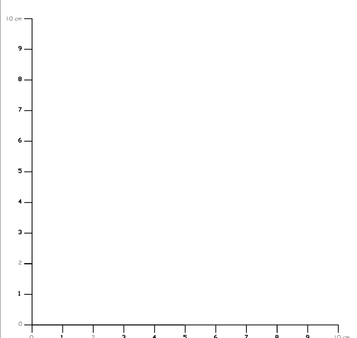

Please note:
This drawing is for planning application purposes only.

Artisan Designs Ltd.
Brow View
Closewood Road
Sarnesfield
PO7 6JD
T : 02380 982 598
office@artisandesigns.co.uk
www.artisandesigns.co.uk

REVISION	DATE	DRAWN	CHECKED	NOTES

DRAWN	CHECKED	DRAWING NUMBER	DATE	SCALE
A	AS	02/02/02 - 001	29th May 2021	1:100 @A3

CLIENT
Mr. S Sethi

TITLE
Fawnhope Rest Home
54 Stockheath Road, Leigh Park
Havant PO9. 5HQ

PLANNING CONTROL REFERENCE

SHEET