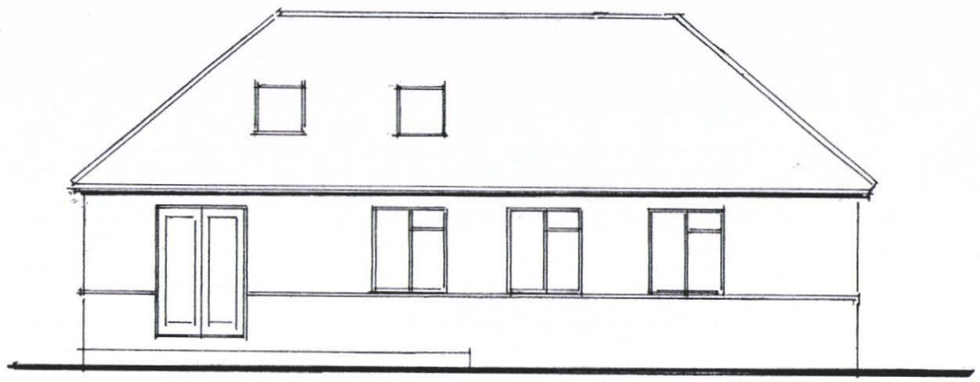

EAST ELEVATION

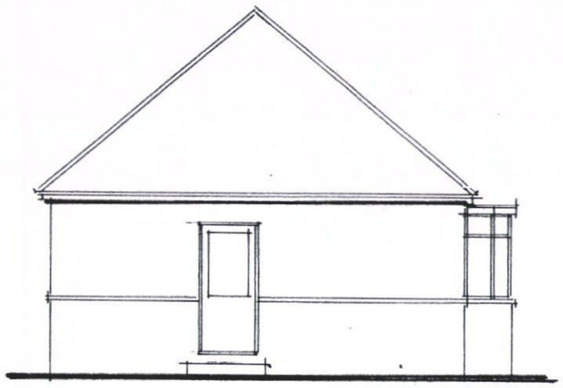

NORTH

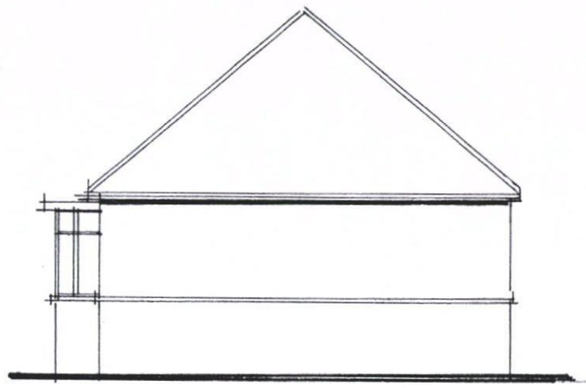

SOUTH

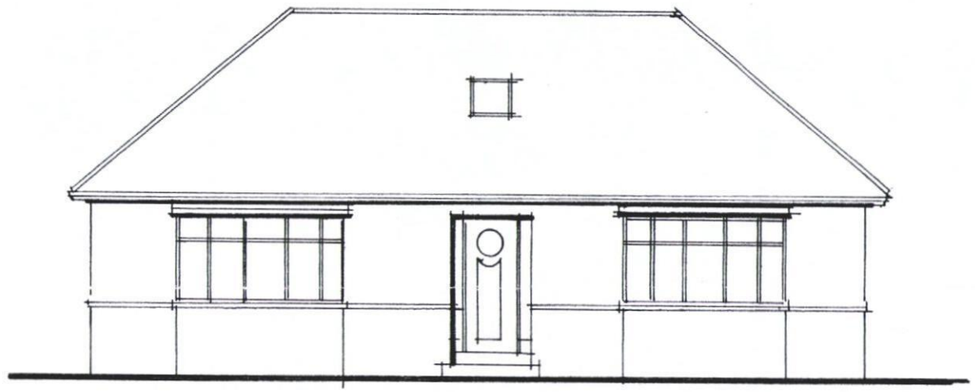

WEST ELEVATION.

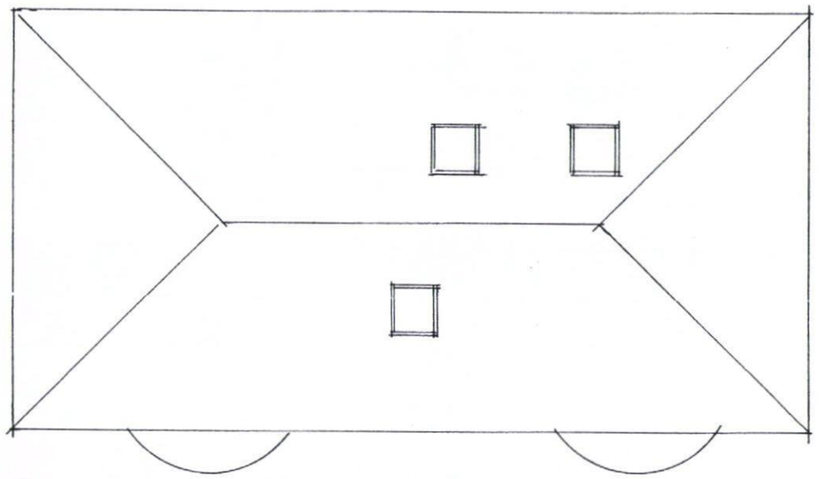

ROOF PLAN.

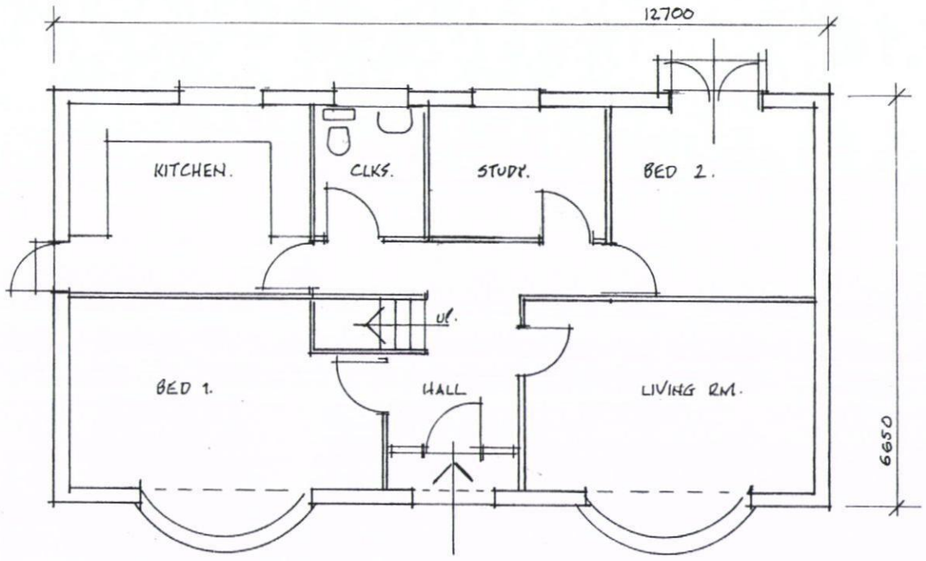

GROUND FLOOR PLAN.

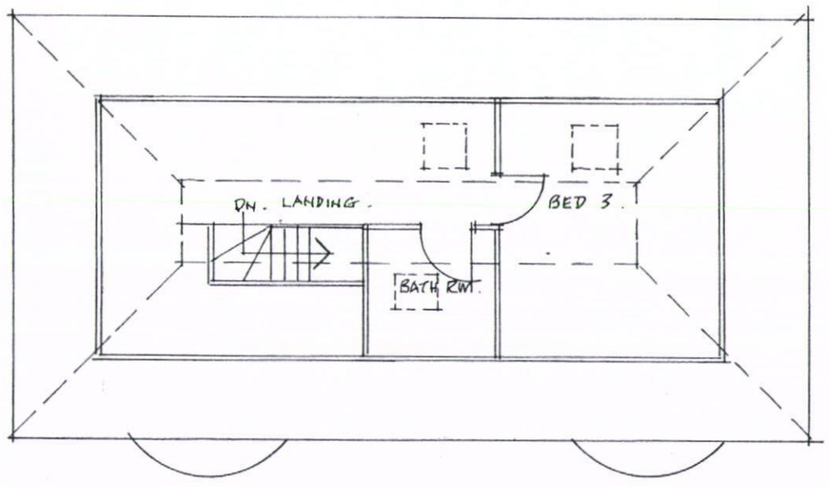

FIRST FLOOR PLAN.

EXISTING FLOOR PLANS & ELEVATIONS.

80 BEDHAMPTON RD. HAVANT, PO9 3EZ.

FOR MR. C. HARTLEY.

SCALE: 1:100 PAGE SIZE. A3.

0 1 2 3 4 5

METRES.

GEOFFREY J. DUFFETT. TEL. 02392462261.

DWG. NO. 415.02. JAN. 2012.

HAVANT BOROUGH COUNCIL
25 JAN 2012
RECEIVED