PERMIT

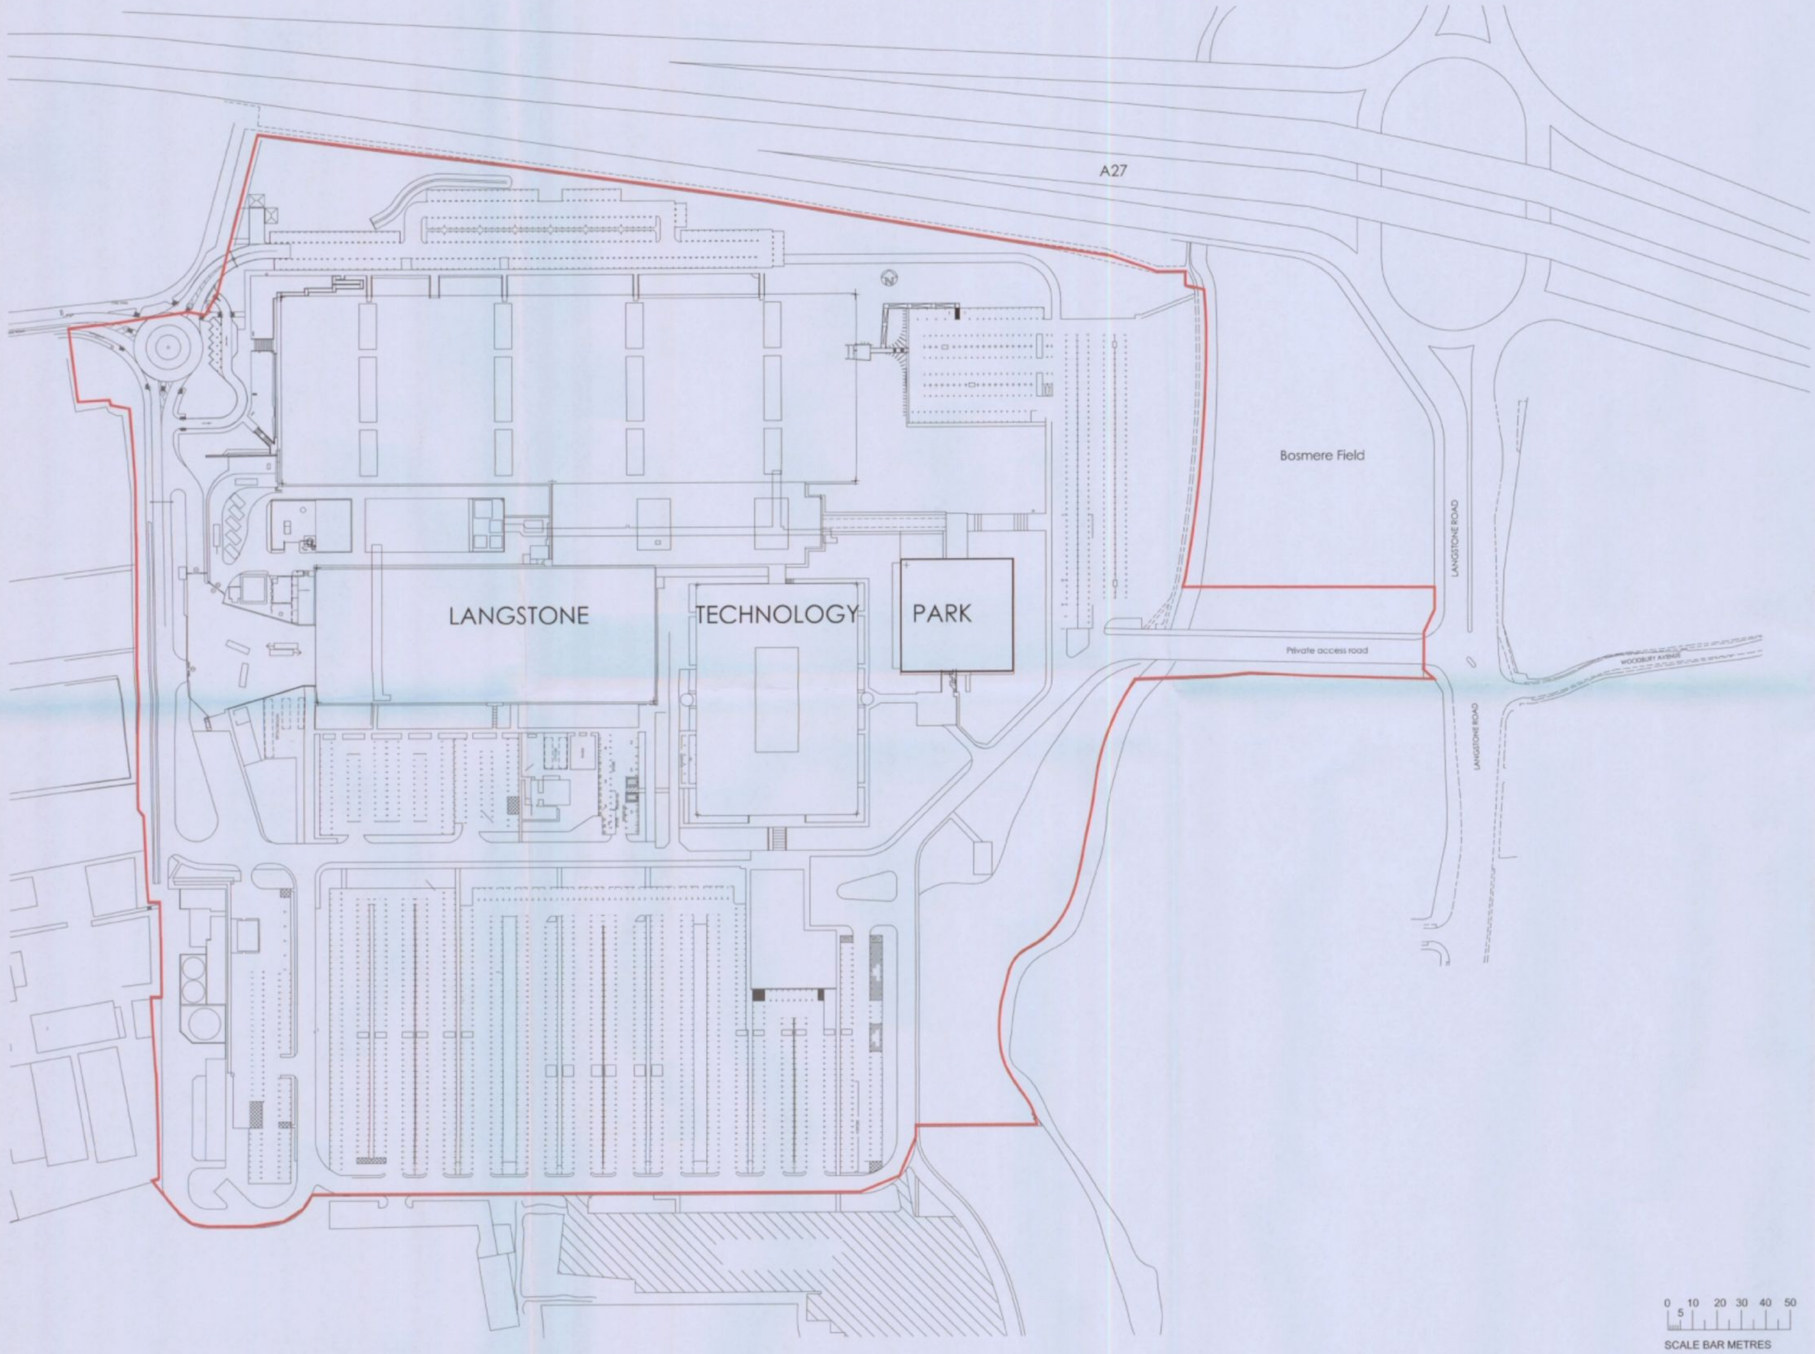



HAVANT BOROUGH COUNCIL
DEVELOPMENT CONTROL
28 OCT 2010
RECEIVED

0 5 10 20 30 40 50
SCALE BAR METRES

REV.	DATE	DESCRIPTION	BY
-	-	-	-

HEAD, ROBERTS & ASSOCIATES
1 Station Terrace
Shawford, Hants.
SO21 2BN
Tel: 01962 711111
Fax: 01962 711100
Email : mail@headroberts.co.uk

Client
Fasset Ltd.

Job Title
Langstone Technology Park Havant

Drawing Title
Site Location Plan

Drawing No. 3865/100 Revision -

Scale	Date	Drawn By	Checked By
1:1250@A1	22.10.10	AG	