



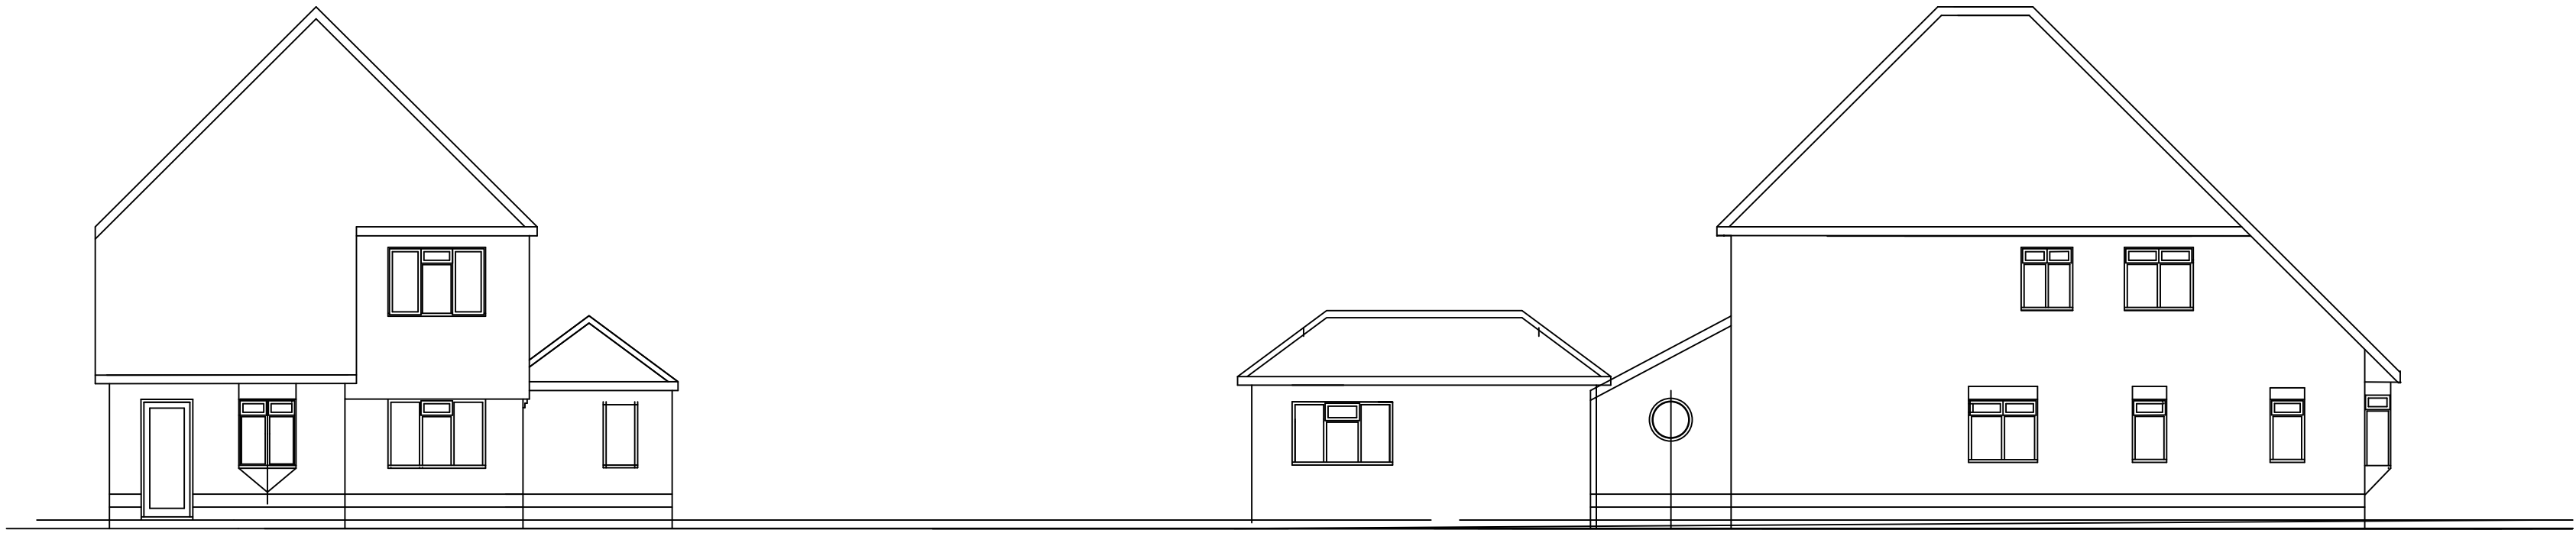

NORTH ELEVATION (As Existing)

EAST ELEVATION (As Existing)

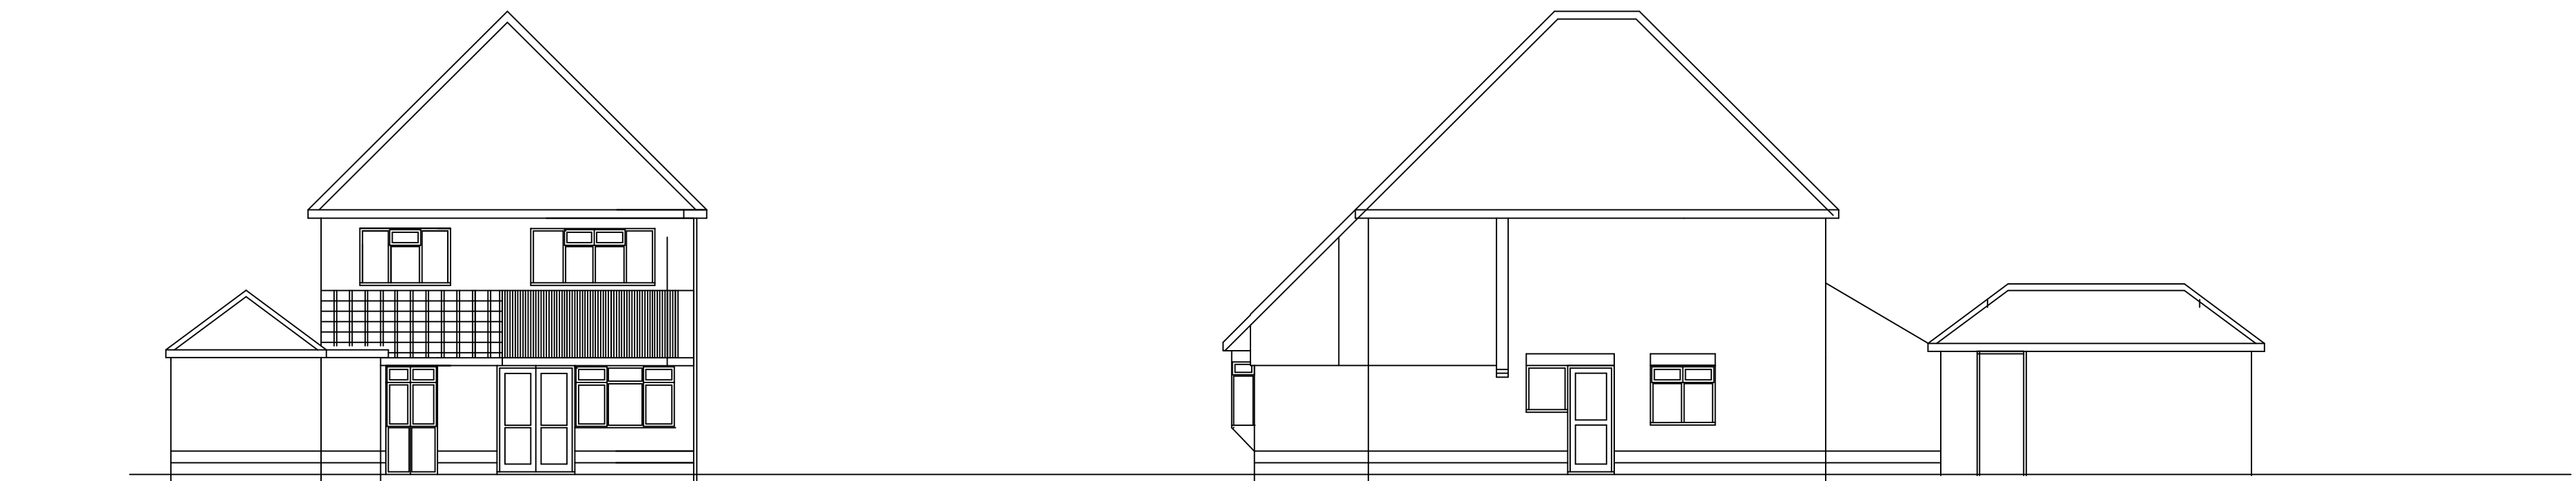

SOUTH ELEVATION(As Existing)

WEST ELEVATION(As Existing)

General Notes

No.	Revision/Issue	Date

Firm Name and Address

Project Name and Address

Existing Ellevations to
72a Park Avenue
Waterlooville
Hampshire PO7 5DW

Project

Extensions

Date

08/04/2013

Scale

1 : 100

Sheet

6102/05