




South West Elevation to Hambledon Road

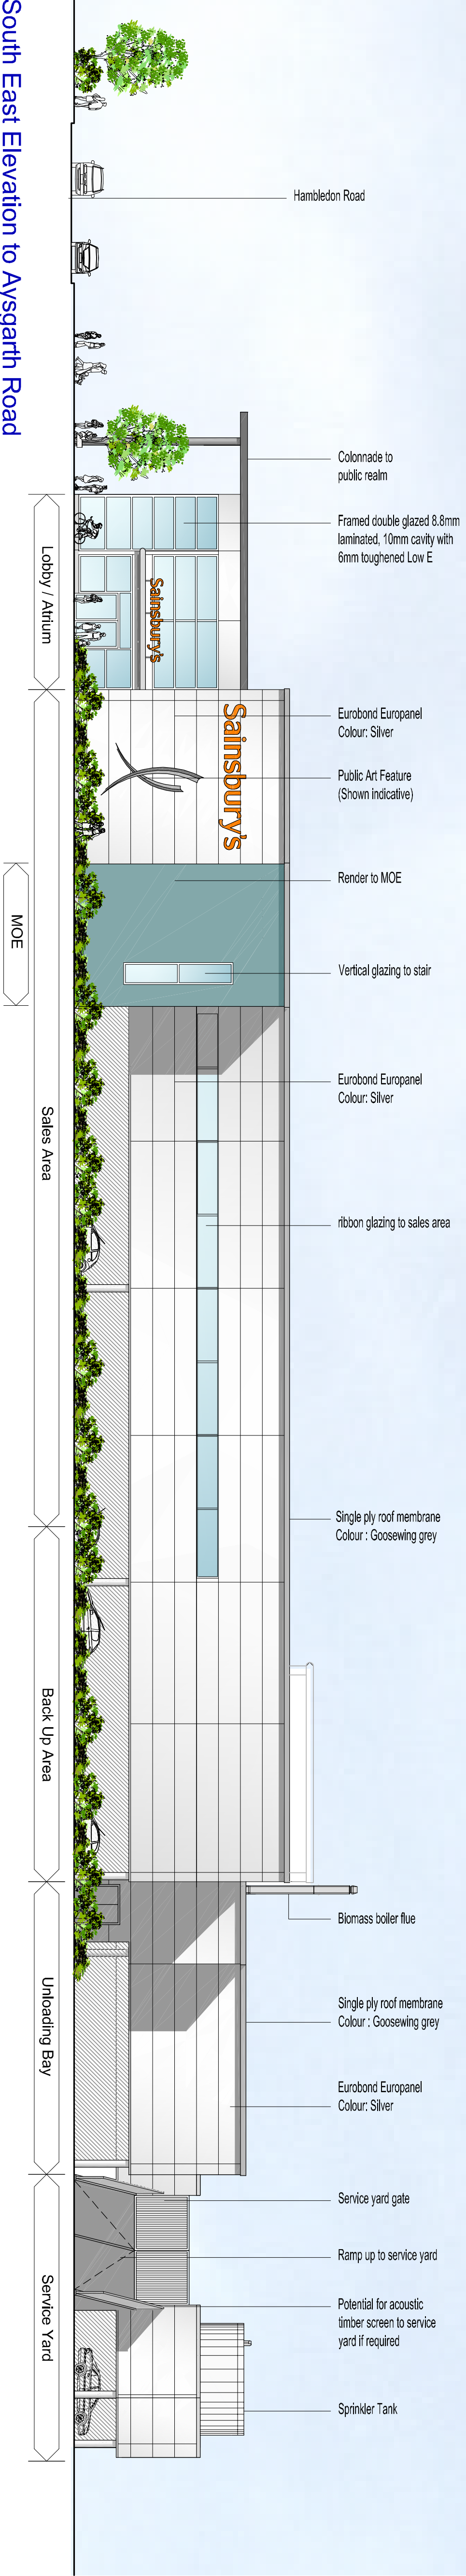

South East Elevation to Aysgarth Road

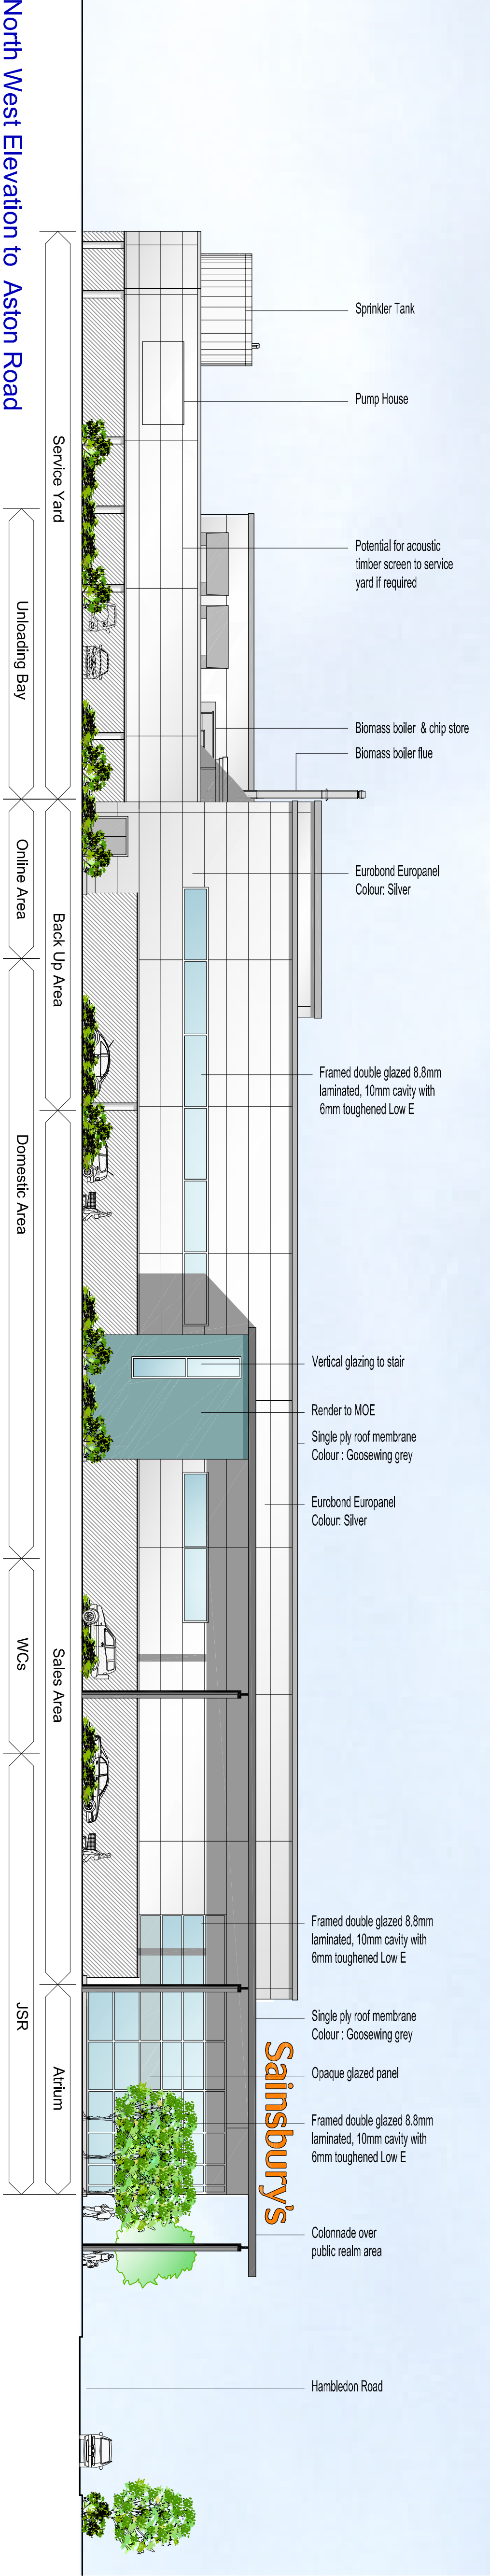

North West Elevation to Aston Road

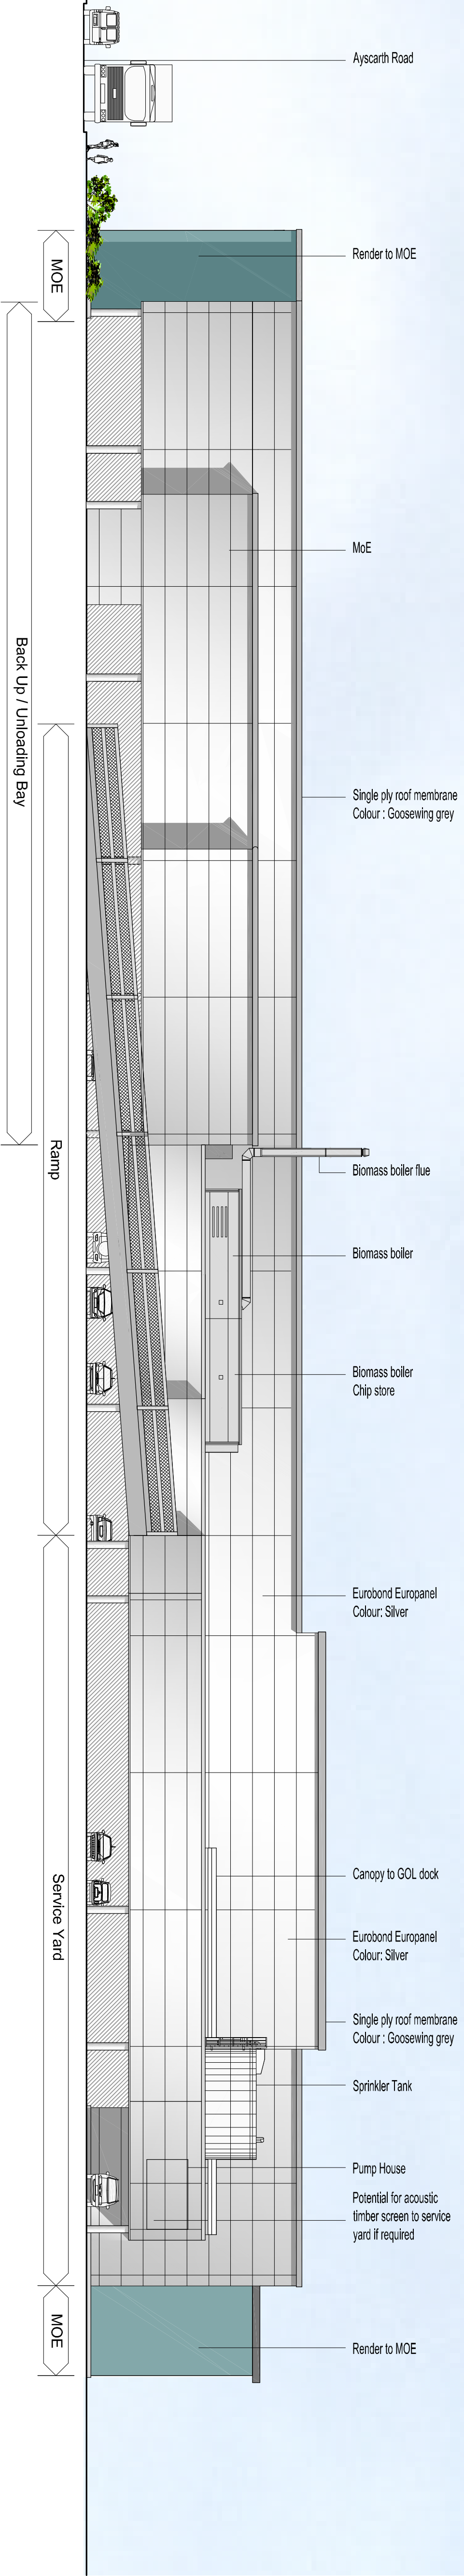

North East Elevation to Rear of Store and Service Yard

PLANNING

NB: All landscaping is shown indicatively, please refer to Arthur Armes Associates drawings for full design and spec

C Building height profile, glazing amended to suit, biomass boiler, service yard, and atrium.			
B Entrance lobby and atrium.			
A Opaque glazing shown to fit shaft on Hambledon Road, public art relocated and high level glazing to Aysgarth Road removed.			
REV	DATE	BY	
CLIENT			

Sainsbury's

PROJECT
Hambledon Road
Waterlooville
Hampshire, PO7 7UA

Proposed Elevations

DRAWING