




- 1 Dark red brickwork
- 2 White framed windows
- 3 Vertical standing seam cladding in Olive green
- 4 Personnel roller shutter in red
- 5 Galvanised metal roller shutter
- 6 Loading door in blue
- 7 Personnel/F/E door in red
- 8 White render
- 9 Grey pressed metal fascia
- 10 Curtain walling system
- 11 Olive green render infill

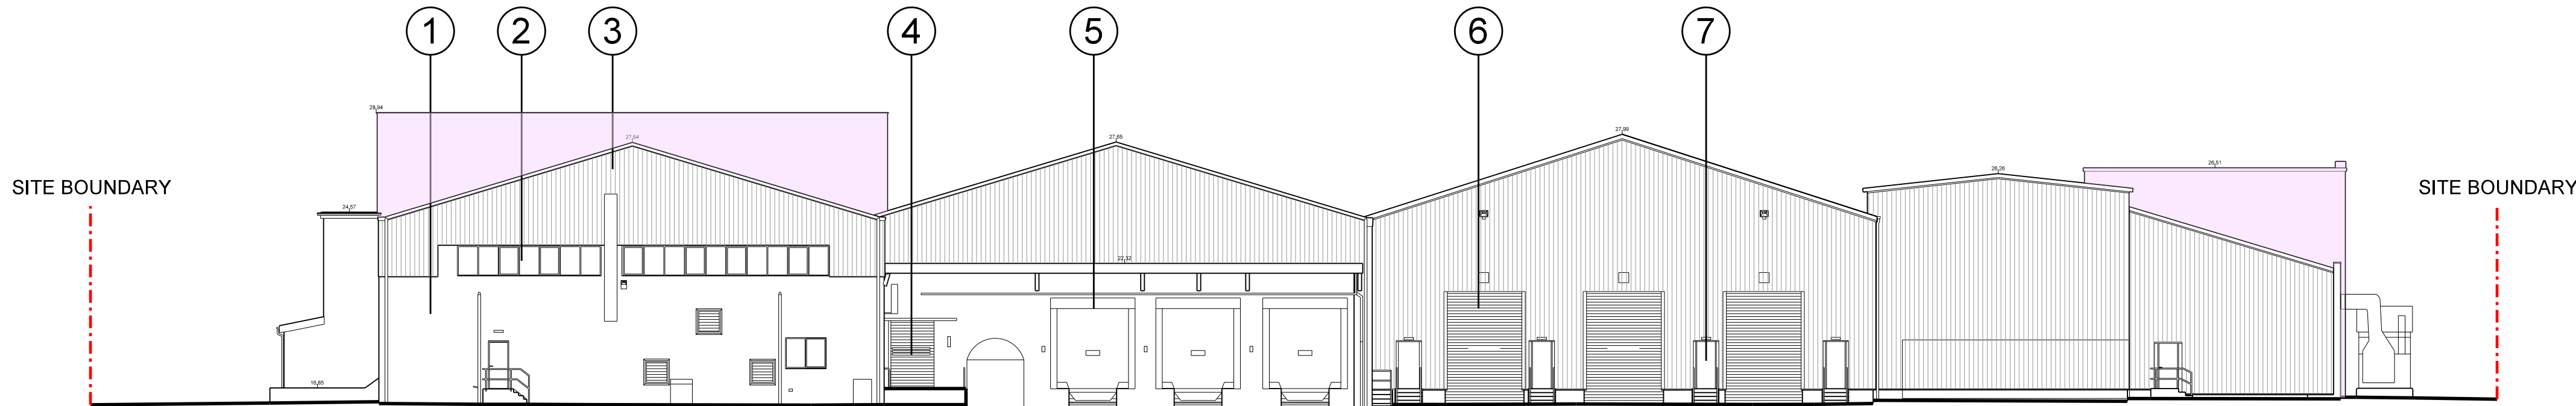


1 SOUTH ELEVATION

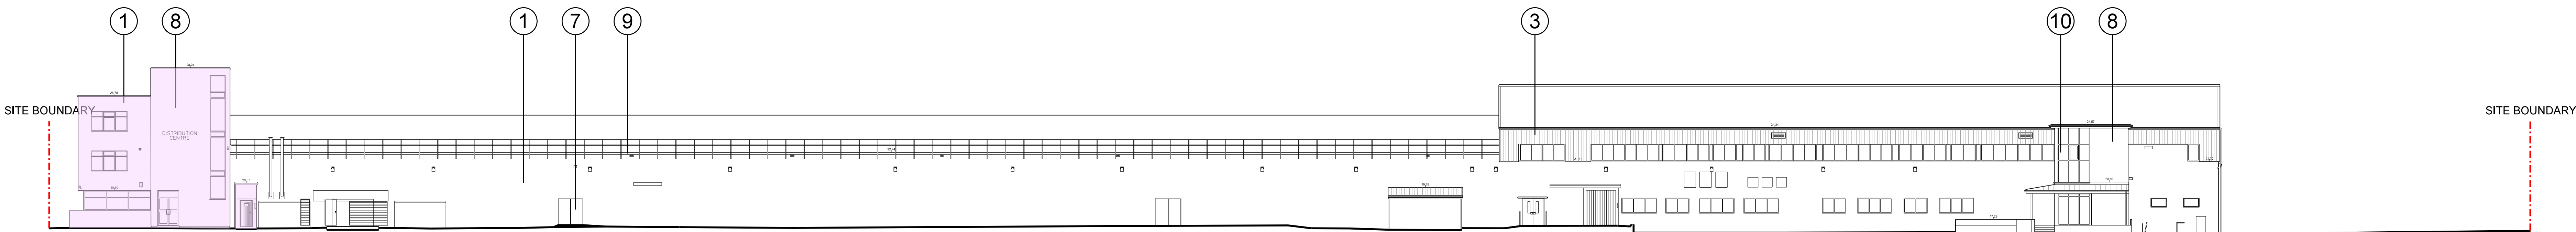

2 WEST ELEVATION

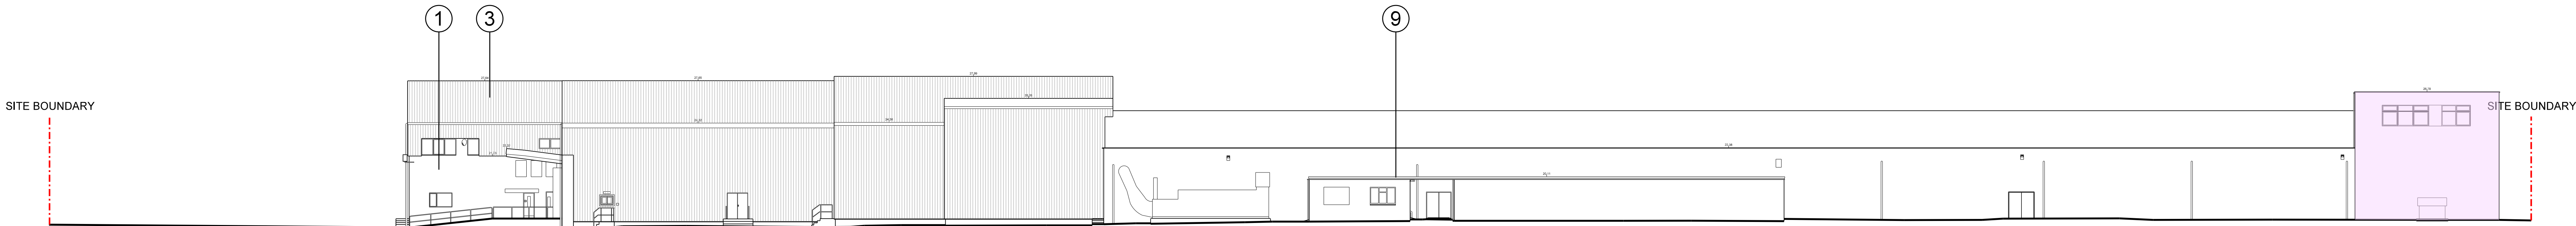

3 EAST ELEVATION

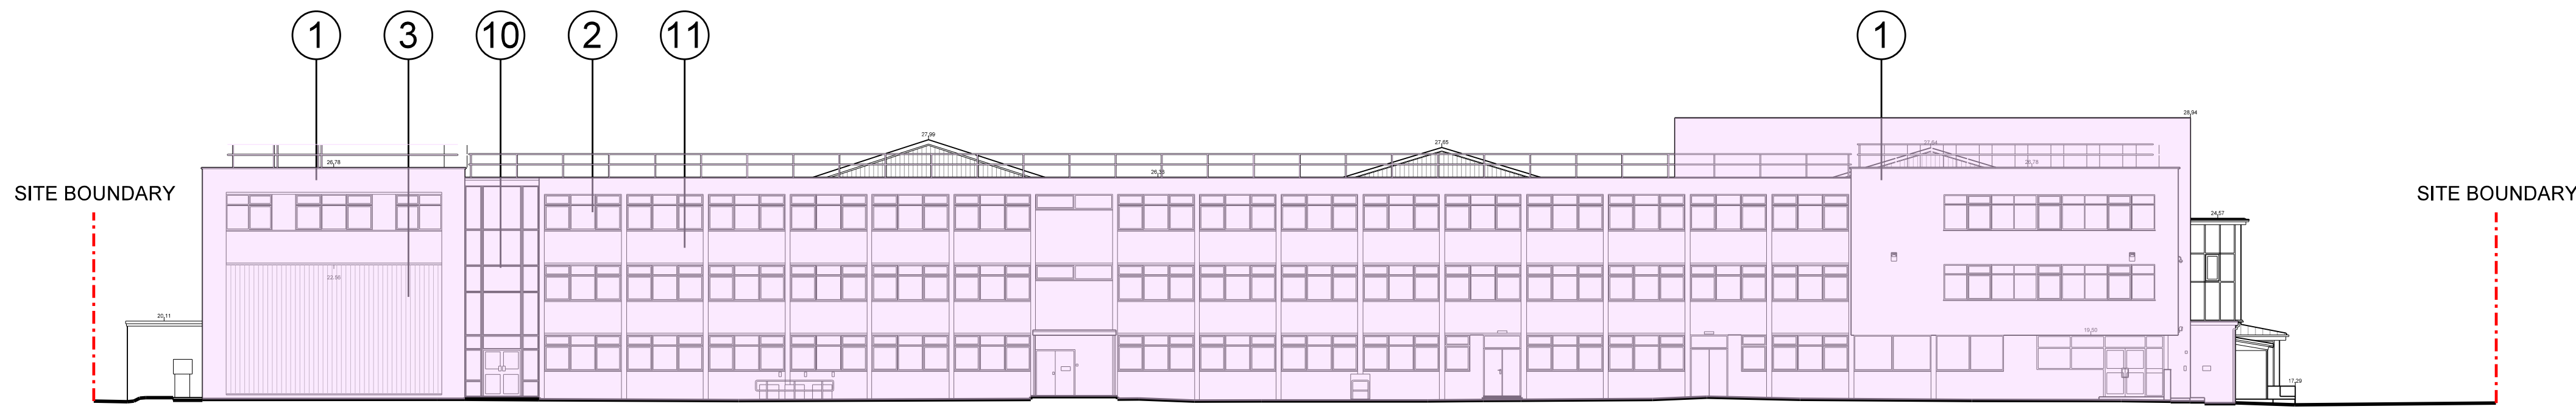

4 NORTH ELEVATION