



PROPOSED ELEVATION 1

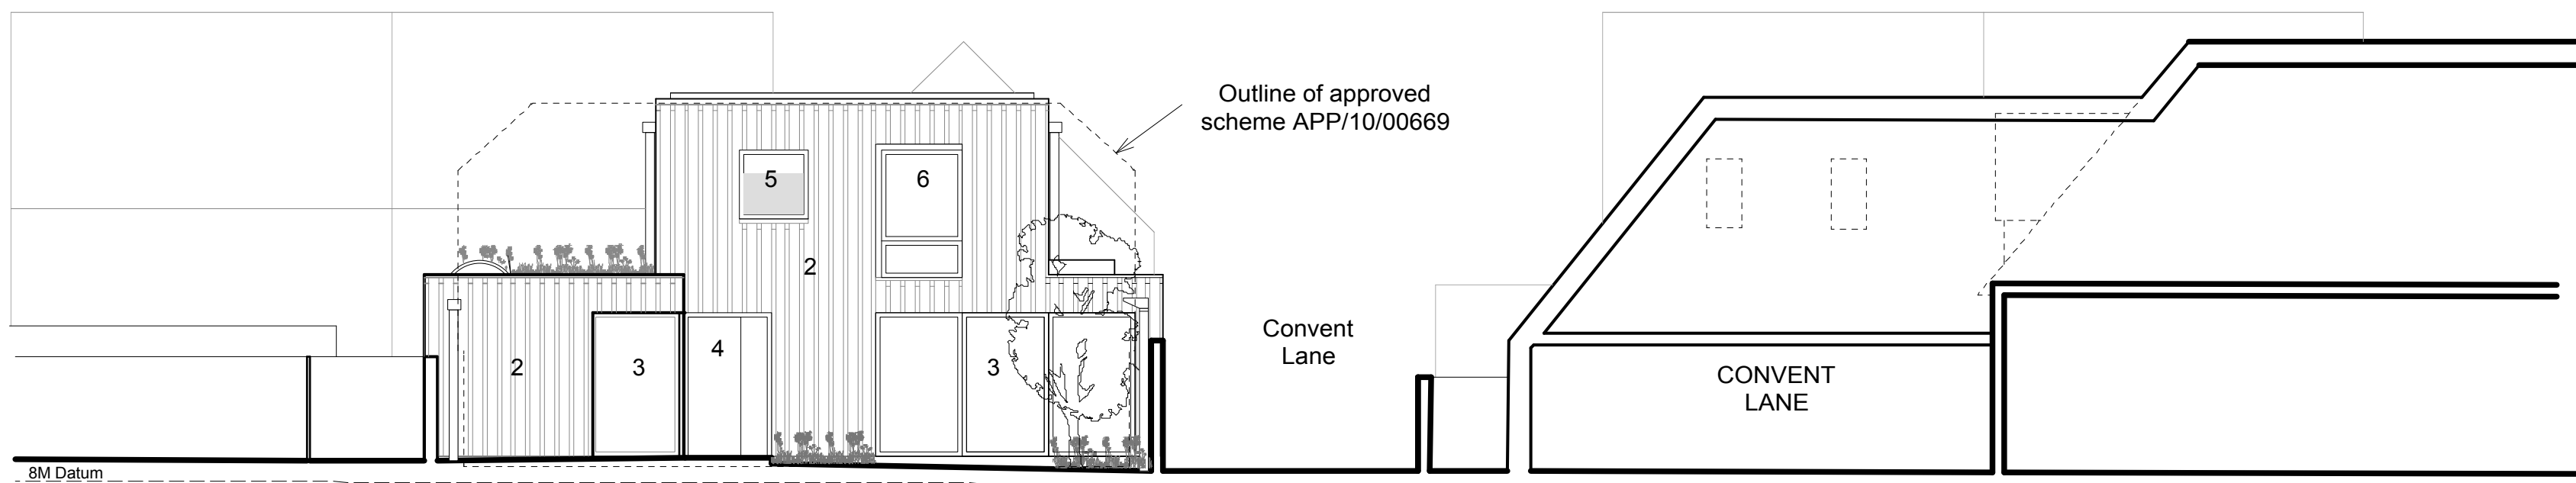


PROPOSED ELEVATION 2

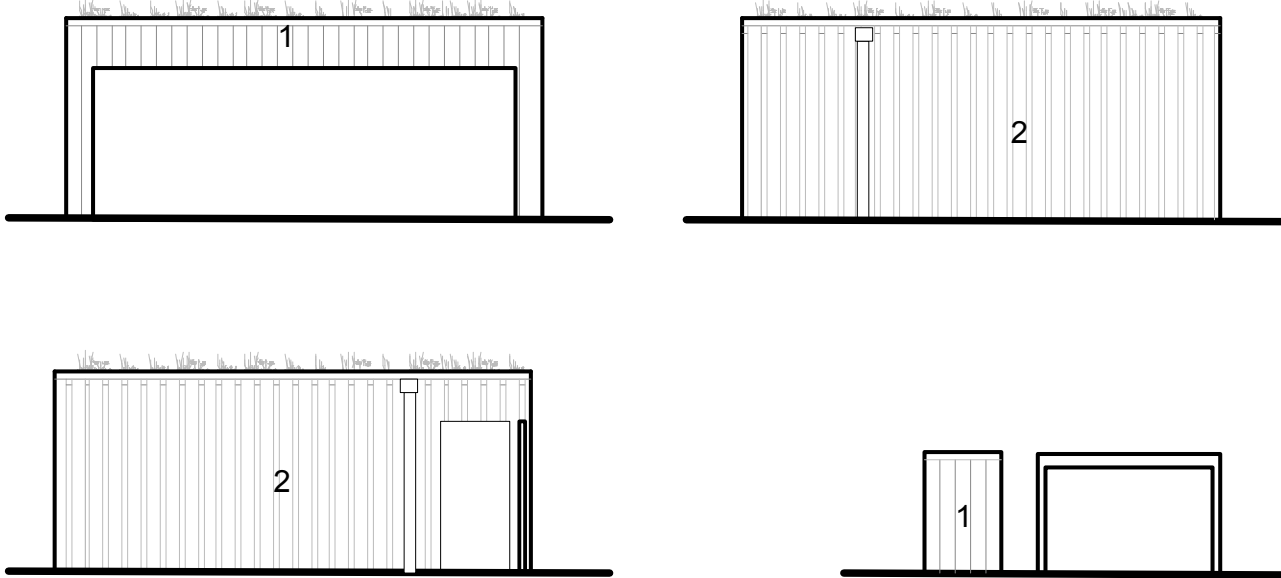


GARAGE ELEVATIONS

BIN STORE ELEVATIONS

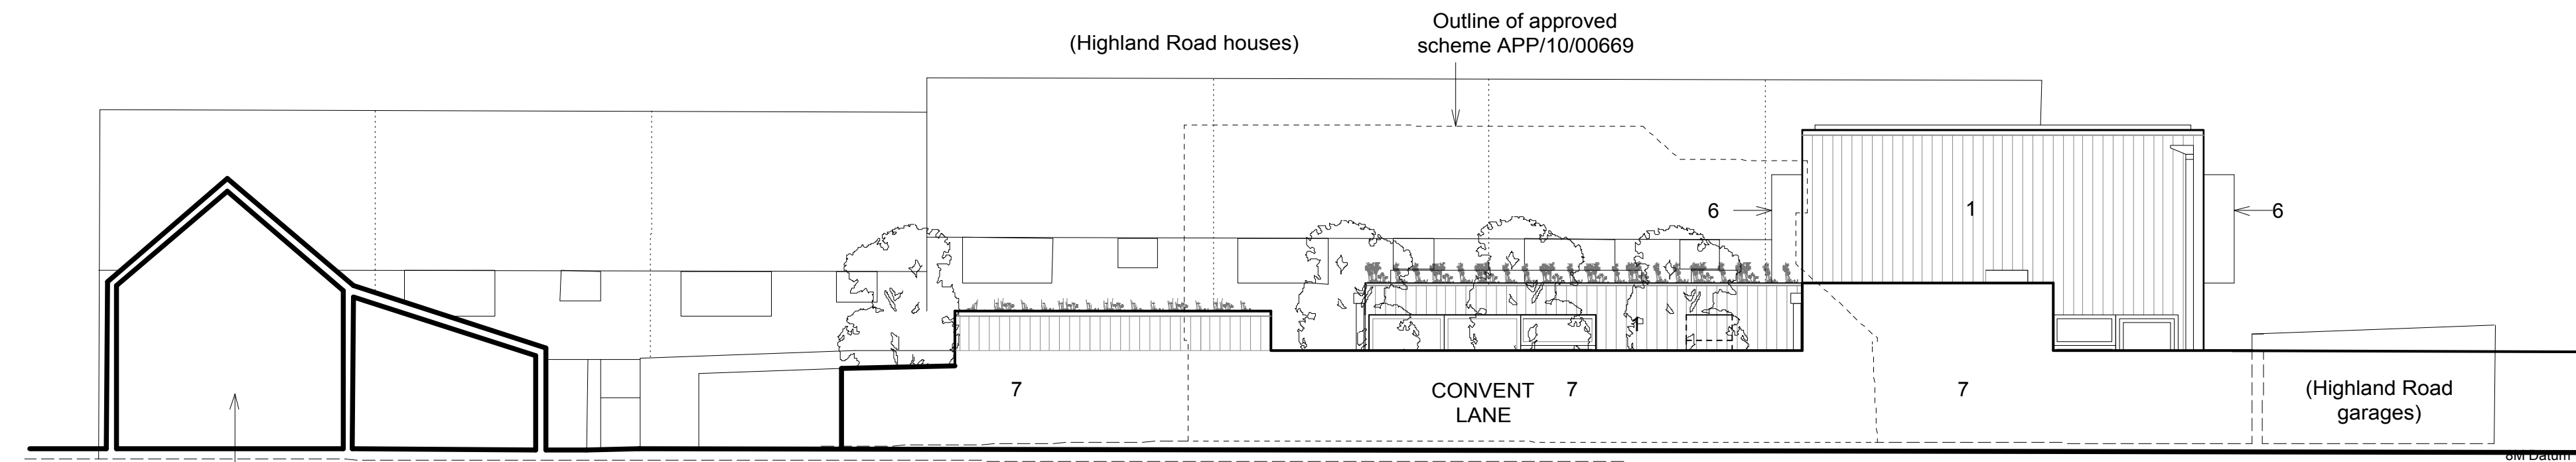

PROPOSED ELEVATION 3

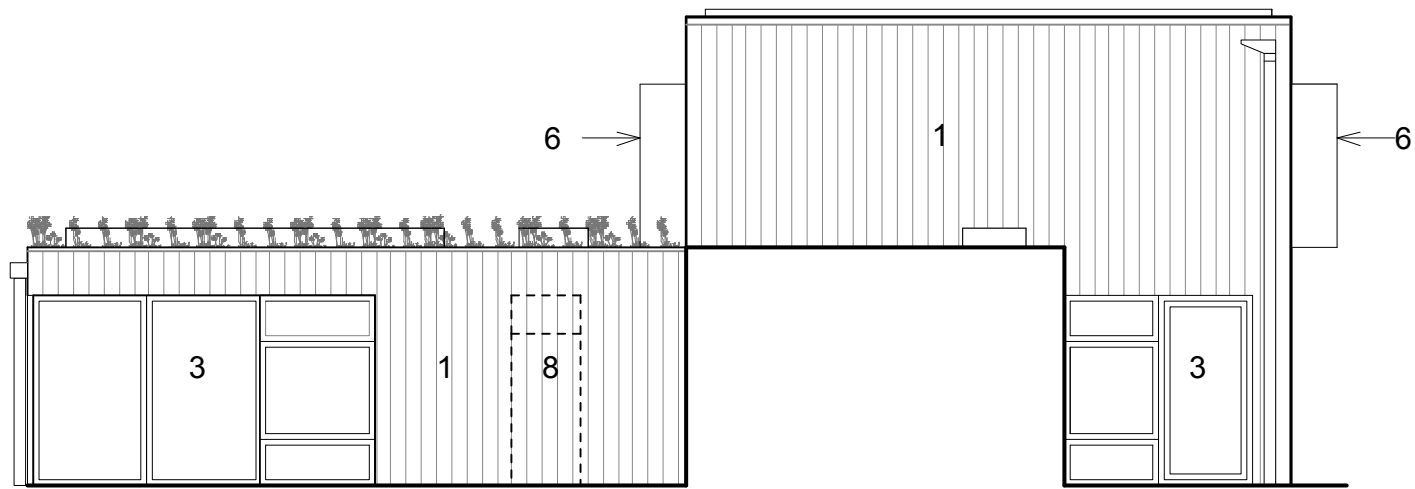


PROPOSED ELEVATION 3 (HIDDEN)

(41 Havant Road out building)
Planning Application APP/12/00943 applies


MATERIALS KEY

- 1 Vertical T&G timber cladding
- 2 Vertical board & batten timber cladding
- 3 Grey timber/aluminium window / door
- 4 Solid front door with glazed side light
- 5 Window with obscured glass (to bathroom)
- 6 Grey timber/aluminium windows with 'blinkers' to minimise overlooking
- 7 Red brick stretcher-bond walls with header course to garden walls
- 8 Door with timber cladding to match wall (to utility)

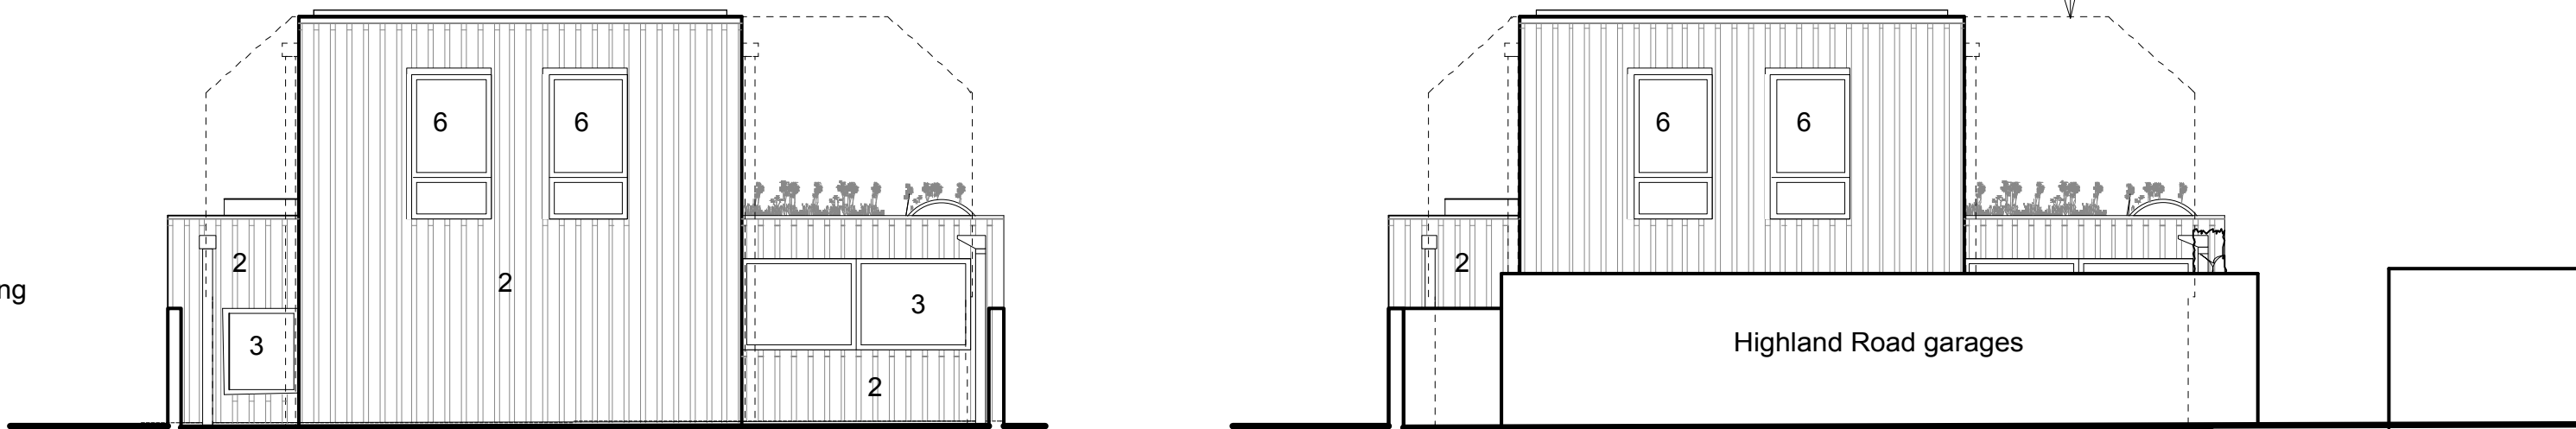


PROPOSED ELEVATION 4 (HIDDEN)

PROPOSED ELEVATION 4

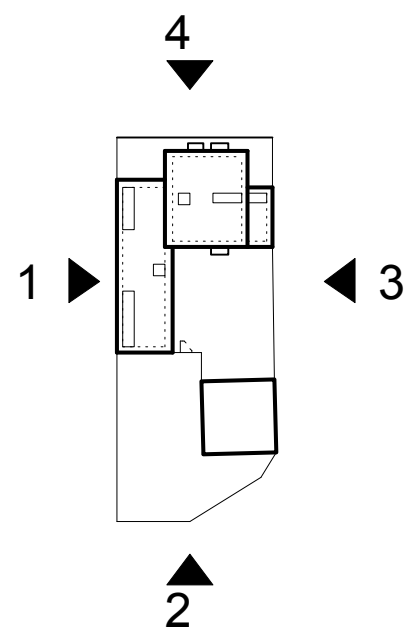

KEY PLAN

revisions

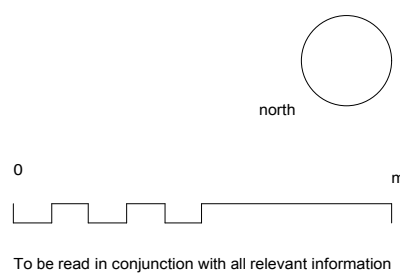

project	Former St John Ambulance Site, Convent Lane, Emsworth		
for	Mr & Mrs Sutherland		
title	PROPOSED ELEVATIONS 1-4, GARAGE AND BIN STORE ELEVATIONS		
status	FOR APPROVAL		
scale	size	drawing number	rev.
1: 100	A1	10	00

ruth butler architects
7 The Green
Rowlands Castle, Hants PO9 6BW
telephone 023 92413562
e-mail butlersutherland@me.com
web