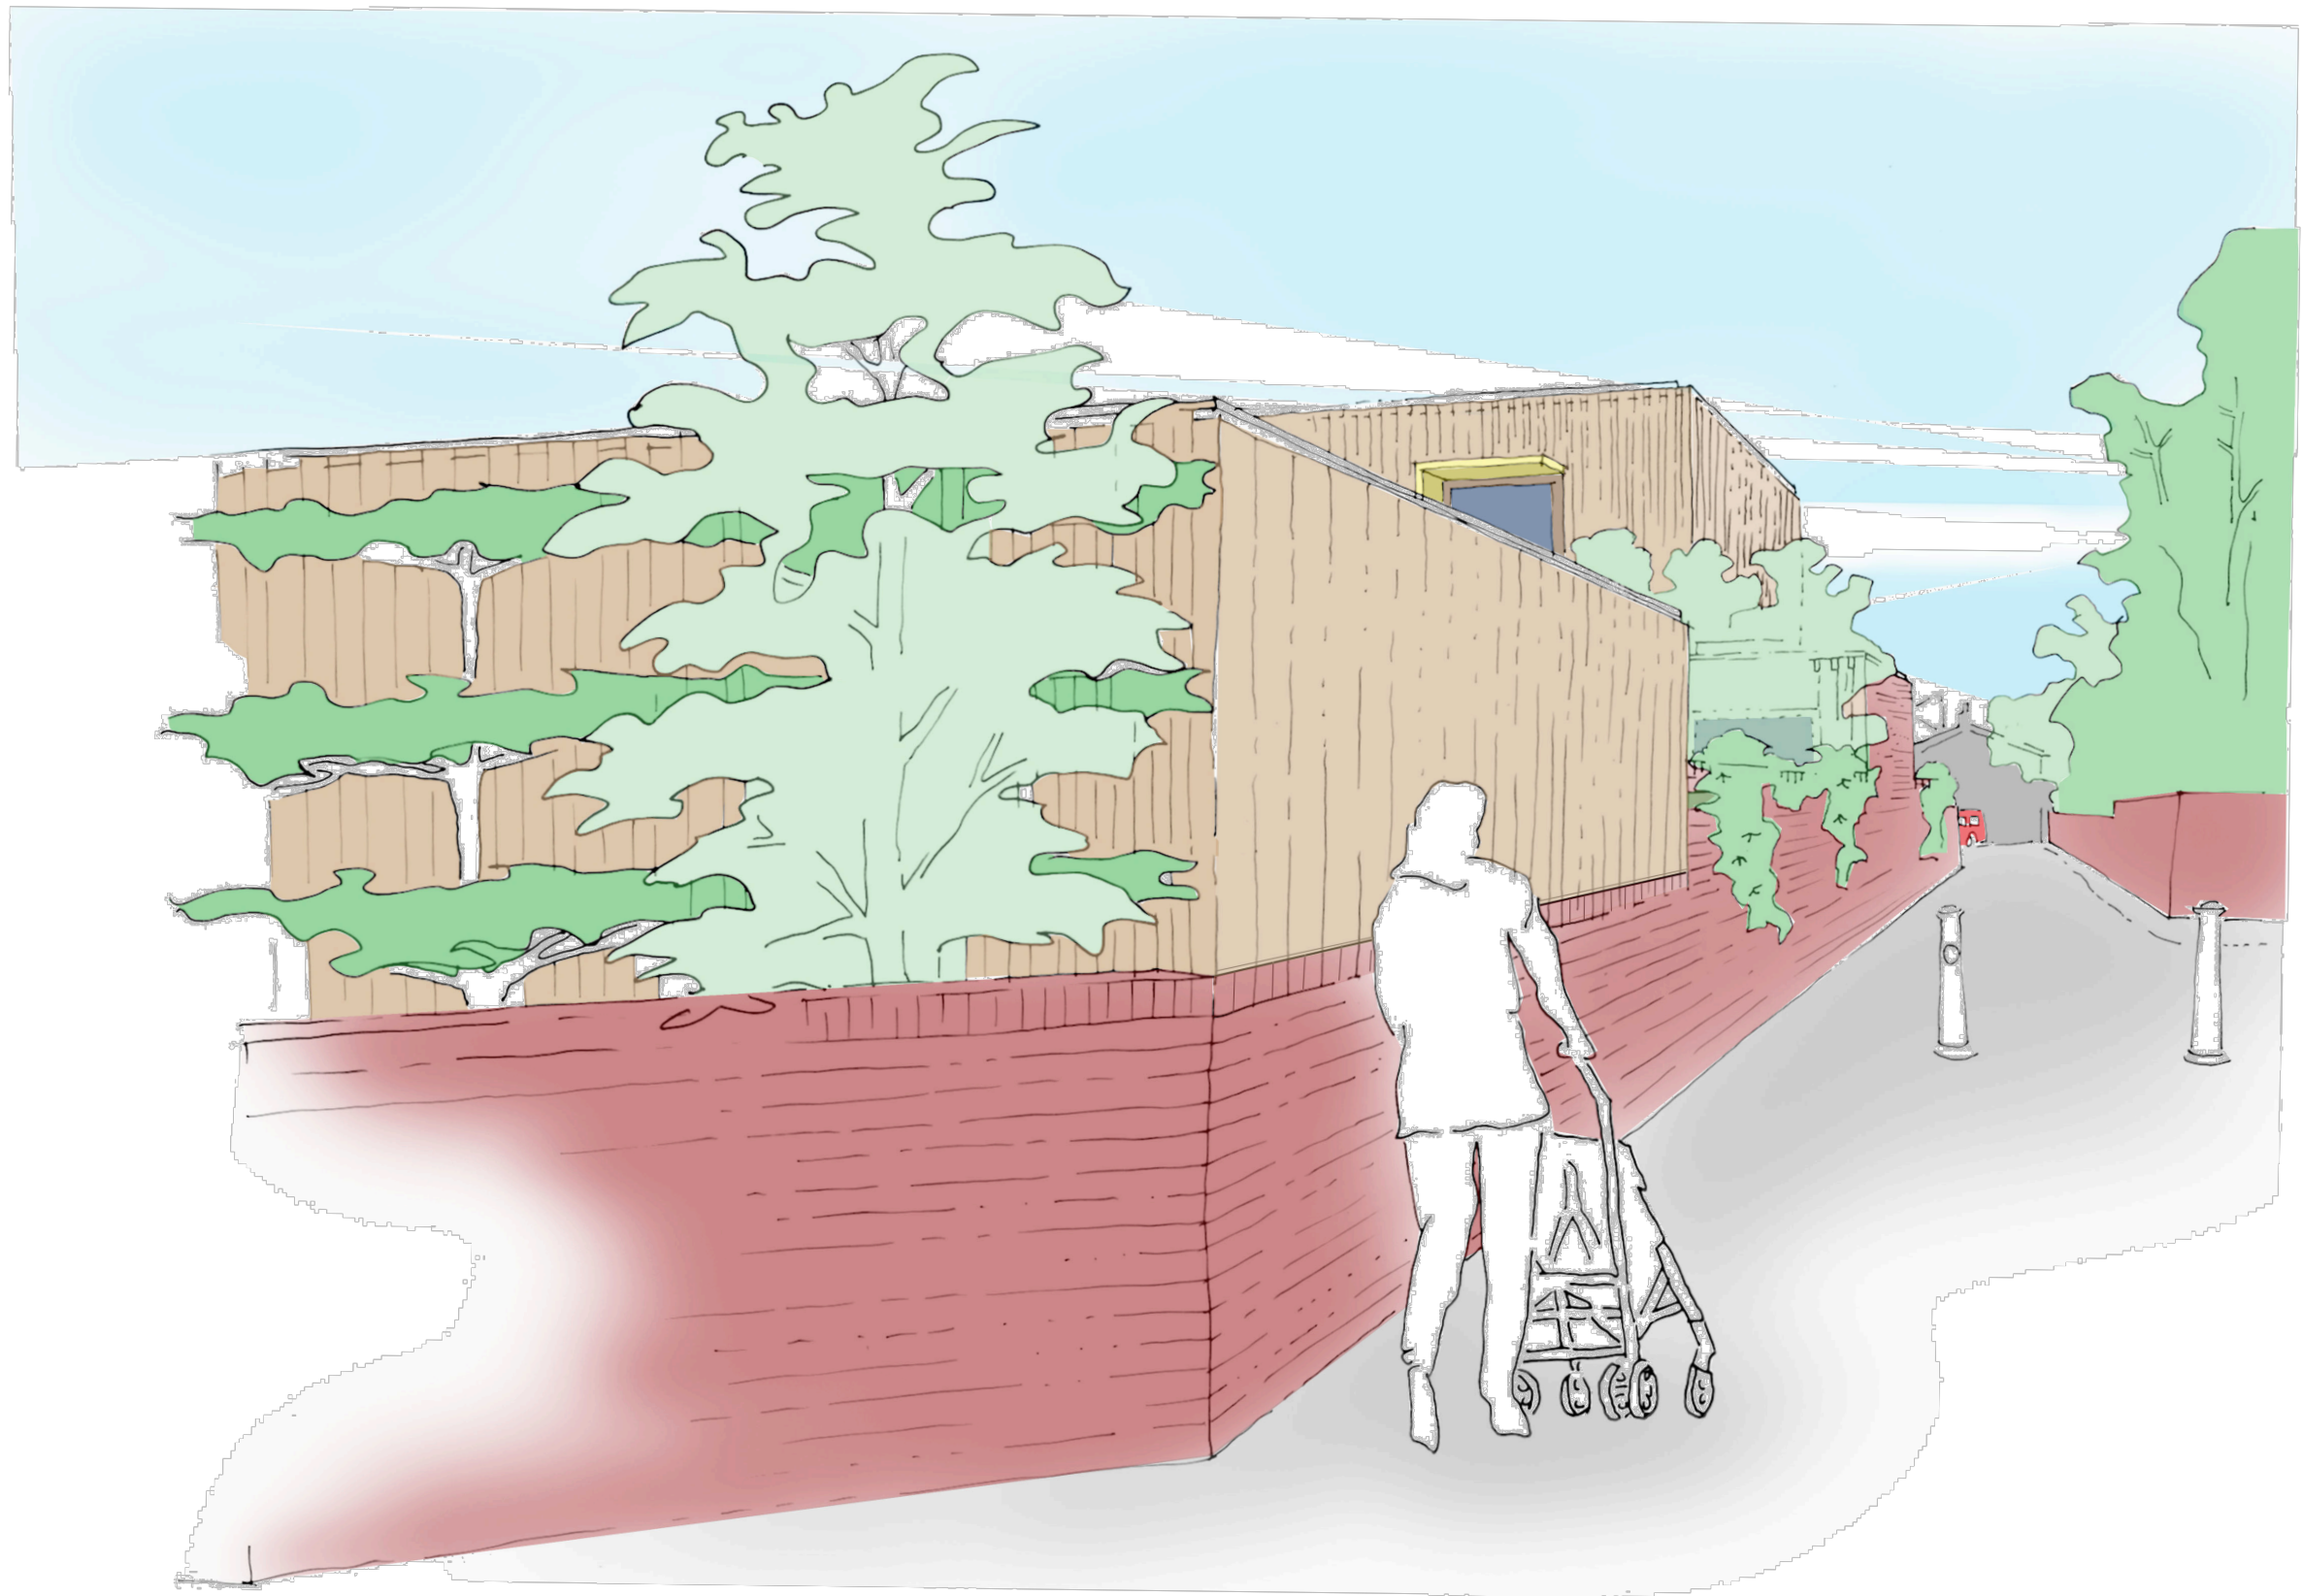


project Former St John Ambulance Site, Convent Lane, Emsworth
 for Mr & Mrs Sutherland
 title VIEW B (CONVENT LANE)

status FOR APPROVAL

scale
NTS

size
A3

drawing number
P.13

rev.
00

ruth butler architects

7 The Green
 Rowlands Castle, Hants PO9 6BW

tele/fax 023 92413562

e-mail ruth@ruthbutlerarchitects.com

web butler-butlerarchitects.com