




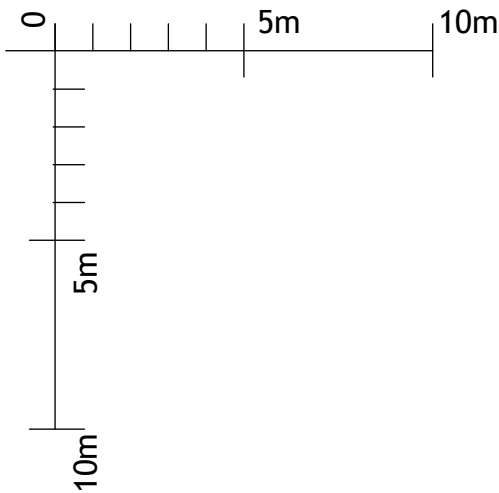

This drawing is the copyright of Axiom Architects.
It is for planning application purposes only & may not be reproduced in whole or in part without permission. Drawings lodged for planning approval may be reproduced by the Planning Authority in accordance with the 'Copyright (Material Open to Public Inspection) (Marking of Copies of Plans and Drawings) Order 1990 and must carry the relevant copyright restriction note. **Do not scale** from drawings.

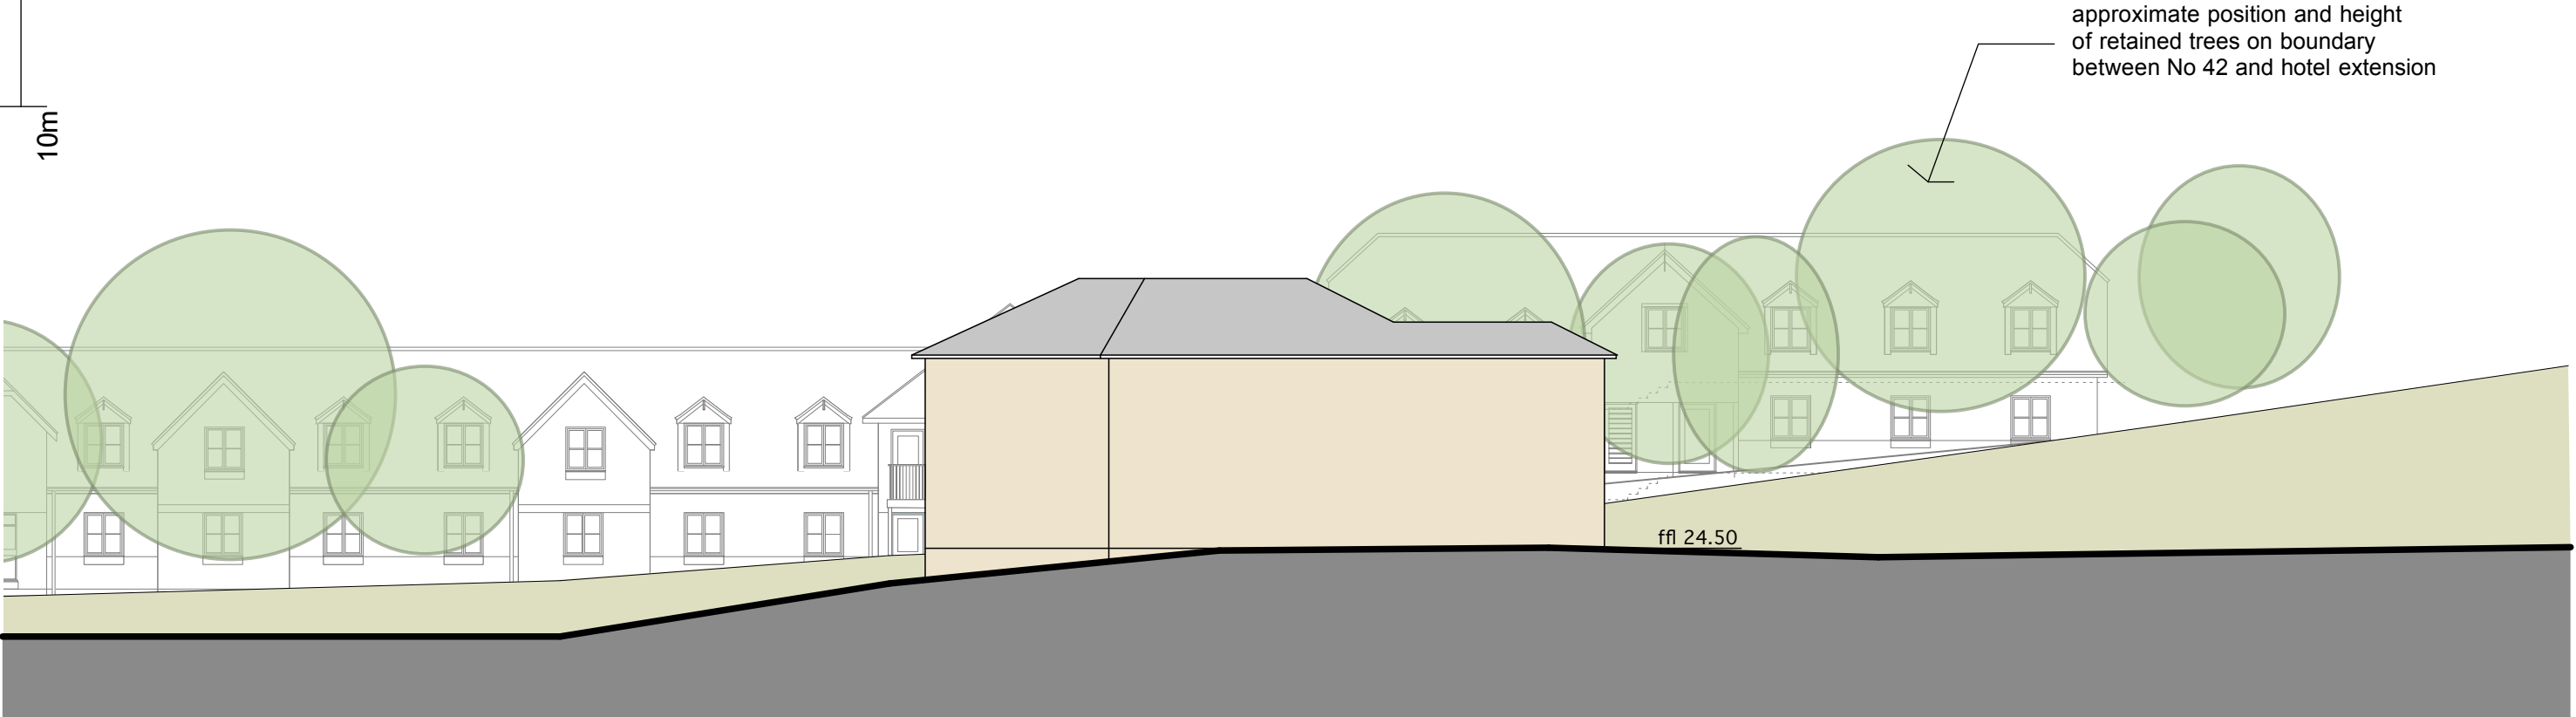

RELATIVE LEVELS SECTION
refer to drawing 2935/P2a for section line

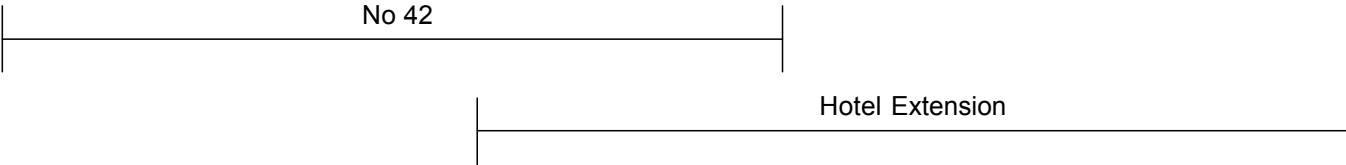

Rev Date Description By
Brooklands Yard
Southover High Street
Lewes
East Sussex
BN7 1HU

Tel. 01273 470269
www.axiomarchitects.co.uk

AXIOM
ARCHITECTS

Client
WHITBREAD GROUP PLC

Project
PORTSMOUTH HAVANT PREMIER INN
65 BEDHAMPTON HILL
HAVANT PO9 3JN

Drawing

RELATIVE LEVELS SECTION

Scale	Status	Date	Drawn	Checked
1:200 @ A3	PLANNING	1.03.13	PF	PRM

Drawing No.	Revision
-------------	----------

2935/P5