



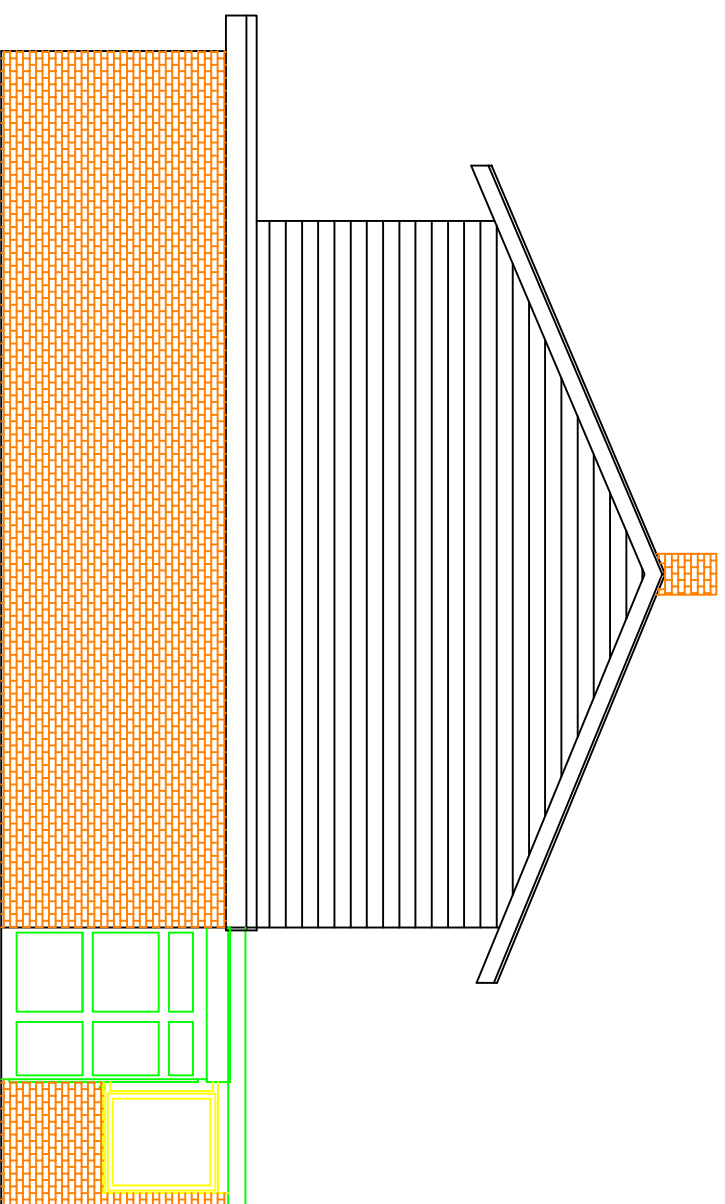

EXISTING WEST ELEVATION

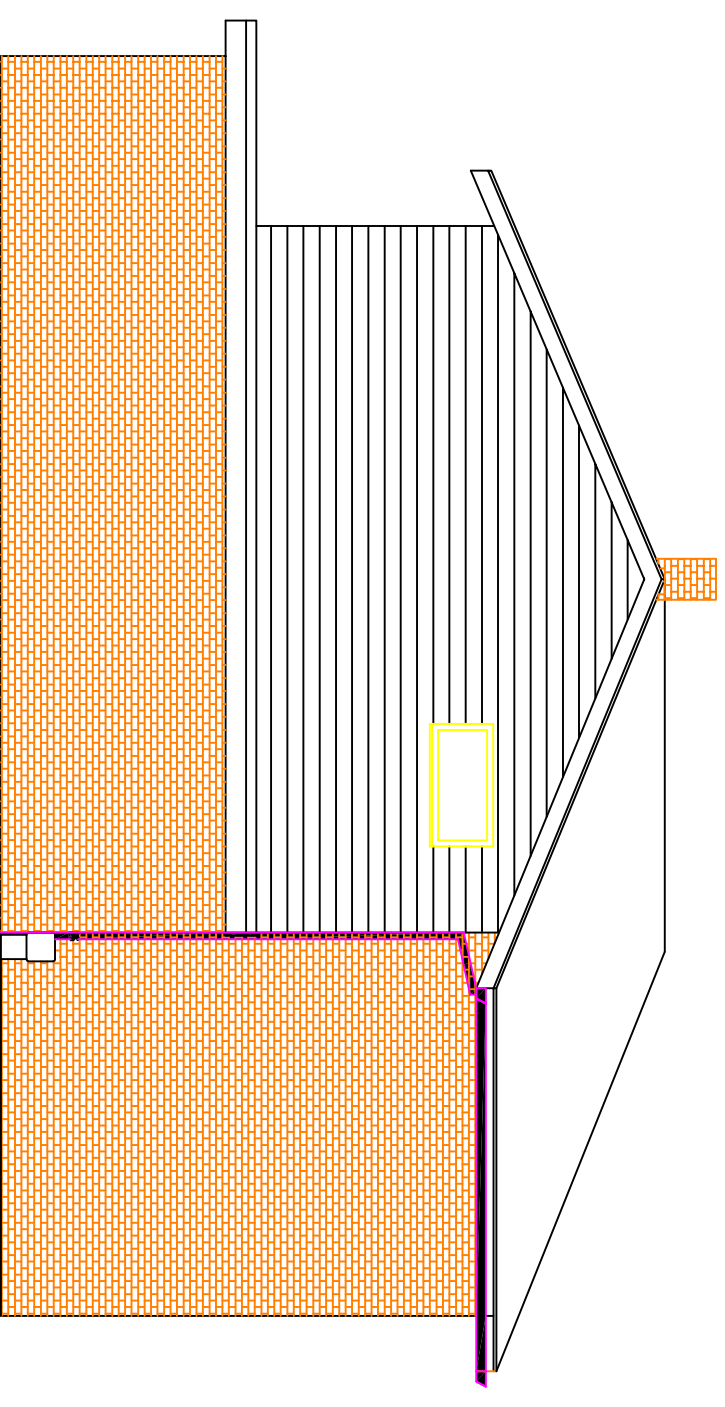

PROPOSED WEST ELEVATION

[illegible]