


FIRST FLOOR EXISTING LATOUT/PROPOSAL.

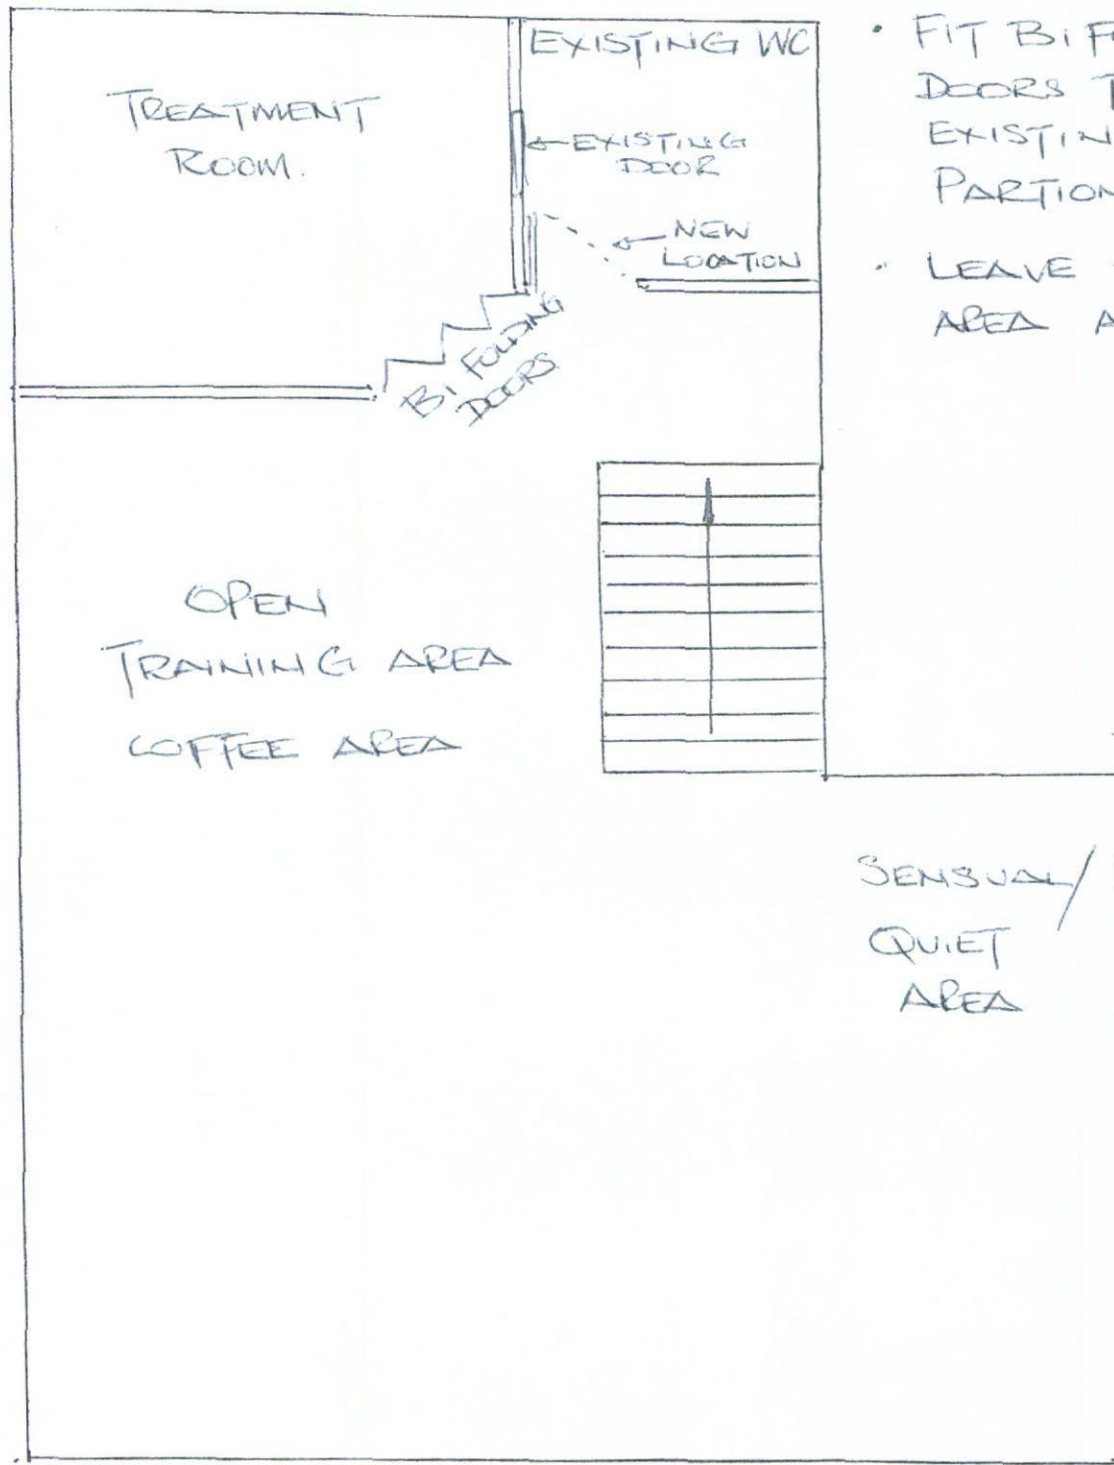

PROPOSAL

- RELOCATE THE EXISTING DOOR TO WC TO ADJOINING WALL
- FIT Bi FOLDING DOORS TO THE EXISTING PARTITIONING.
- LEAVE REMAINING AREA AS IS.