


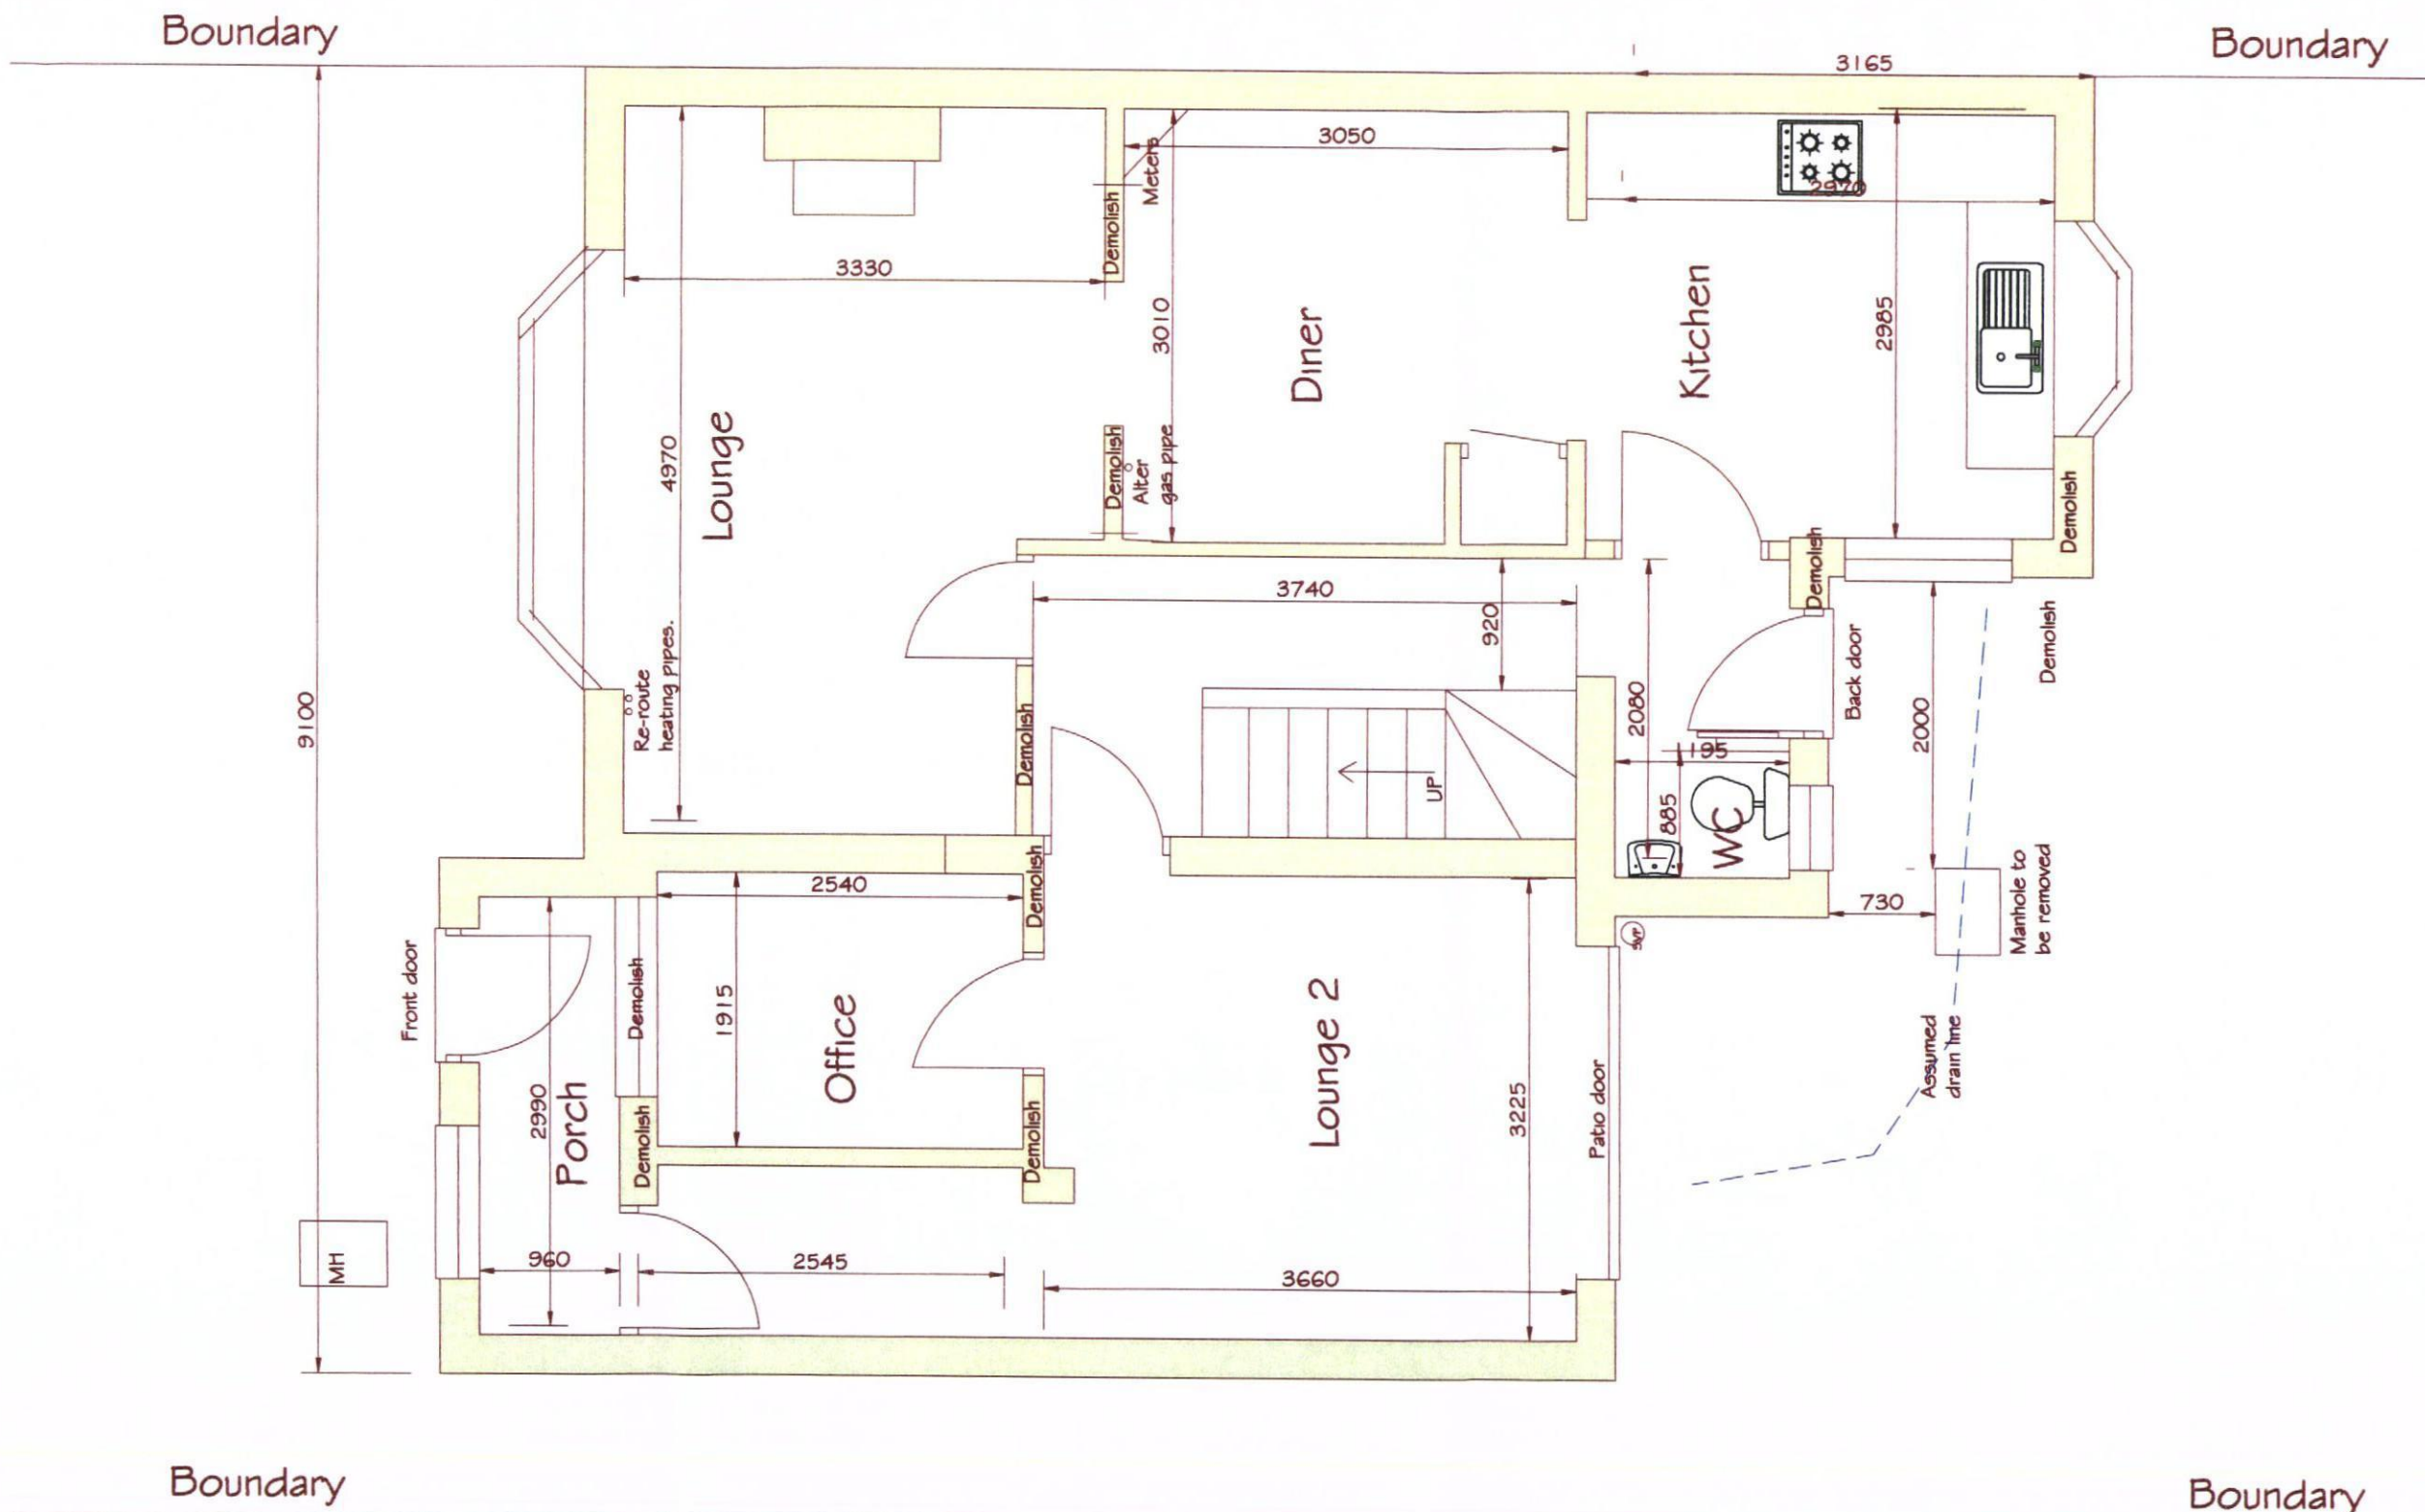

Existing Ground Floor

PRELIMINARY

I / We agree that this drawing correctly represents the necessary and appropriate works to be carried out under the DFG.

signed _____ date _____
Client / Occupational Therapist / SCC Case Officer
date as appropriate

rev	date	description
-----	------	-------------

Client **Mr. Mrs. Rowlands**
Address **32 Dunhurst Close**
West Leigh, Havant
Hants PO9 2LB
Project **Form bedrooms and shower**
Drawing **Existing ground floor layout**

OT _____
Scale **1:50@A3**
Project No. **x**
Date **04.01.2013**
Drawing No. **1**
Drawn by **Brendan**
Rev. **-**

Home Improvement Agency
47-51 High St.
West Er
Southampton
Hants

T:
F: