



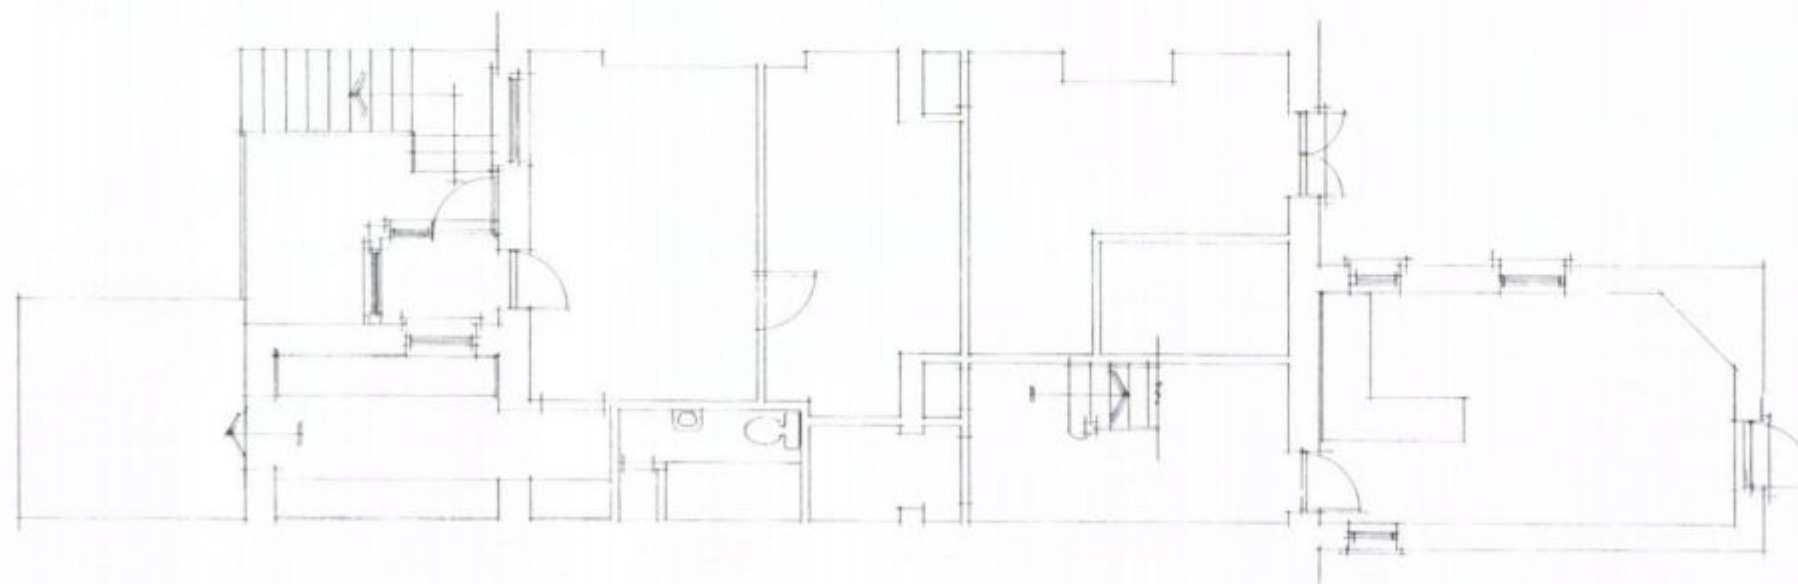

existing basement plan

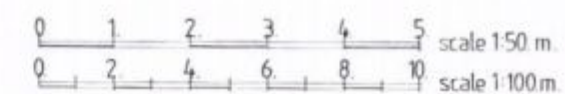

Note:

A	Author	Date	Design/Consultant/Approver	Revision

© copyright

THORNS-YOUNG
ARCHITECTURAL

THORNS-YOUNG LTD
251 London Road, North East, Portsmouth PO1 1UG
Tel: 023 1 4347 3855 Fax: 023 1 4347 3477

Client

mr b taly

Job Title

39 sea front
hayling island

Drawing Title

existing plan (bs)

1:100 at A3

Scale 1:50 : at A1

Date feb '2012

Drawn by sa

Dwg No. 4127-11-1

Rev.