

**Atkins Limited**

Anglo St James House  
39A Southgate Street  
Winchester  
Hampshire SO23 9EH

**Telephone** +44 (0)1962 858688

**Fax** +44 (0)1962 810296

**winchester.enquiries@atkinsglobal.com**  
**www.atkinsglobal.com**

Department of Planning and Development  
Havant Borough Council  
Public Service Plaza  
Civic Centre Road  
Havant  
Hampshire  
PO9 2AX

Your Ref: APP/13/00429

Our Ref: PLAN-003226

05/06/2013

**Proposal: Single storey rear extension.**

**Site: 4 Latchmore Forest Grove, Waterlooville, PO8 8XG.**

**APP/13/00429**

Dear Sir,

Thank you for your letter of 20/05/2013.

The attached plan shows that the proposed development lies close to an existing public sewer. An investigation of the sewer is required to ascertain its condition, the number of properties served, and potential means of access, before any decision can be made as to whether it would be acceptable for the proposed development close to the sewer. Part H of the Building Regulations dictates that the matter is determined by the sewerage undertaker – in this case Southern Water. The applicant is advised to discuss the matter further with Atkins Ltd, Anglo St James House, 39A Southgate Street, Winchester, SO23 9EH (Tel 01962 858688).


Furthermore due to changes in legislation that came in to force on 1st October 2011 regarding the future ownership of sewers it is possible that a sewer now deemed to be public could be crossing the above property. Therefore, should any sewer be found during construction works, an investigation of the sewer will be required to ascertain its condition, the number of properties served, and potential means of access before any further works commence on site.

The applicant is advised to discuss the matter further with Atkins Ltd, Anglo St James House, 39A Southgate Street, Winchester, SO23 9EH (Tel 01962 858688).

Southern Water requires a formal application for any new connection to the public sewer to be made by the applicant or developer.

We request that should this application receive planning approval, the following informative is attached to the consent:


"A formal application for connection to the public sewerage system is required in order to service this development, please contact Atkins Ltd, Anglo St James House, 39A Southgate Street, Winchester, SO23 9EH (Tel 01962 858688), or [www.southernwater.co.uk](http://www.southernwater.co.uk)"

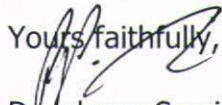Yours faithfully,

Developer Services

06 JUN 2013

# SOUTHERN WATER

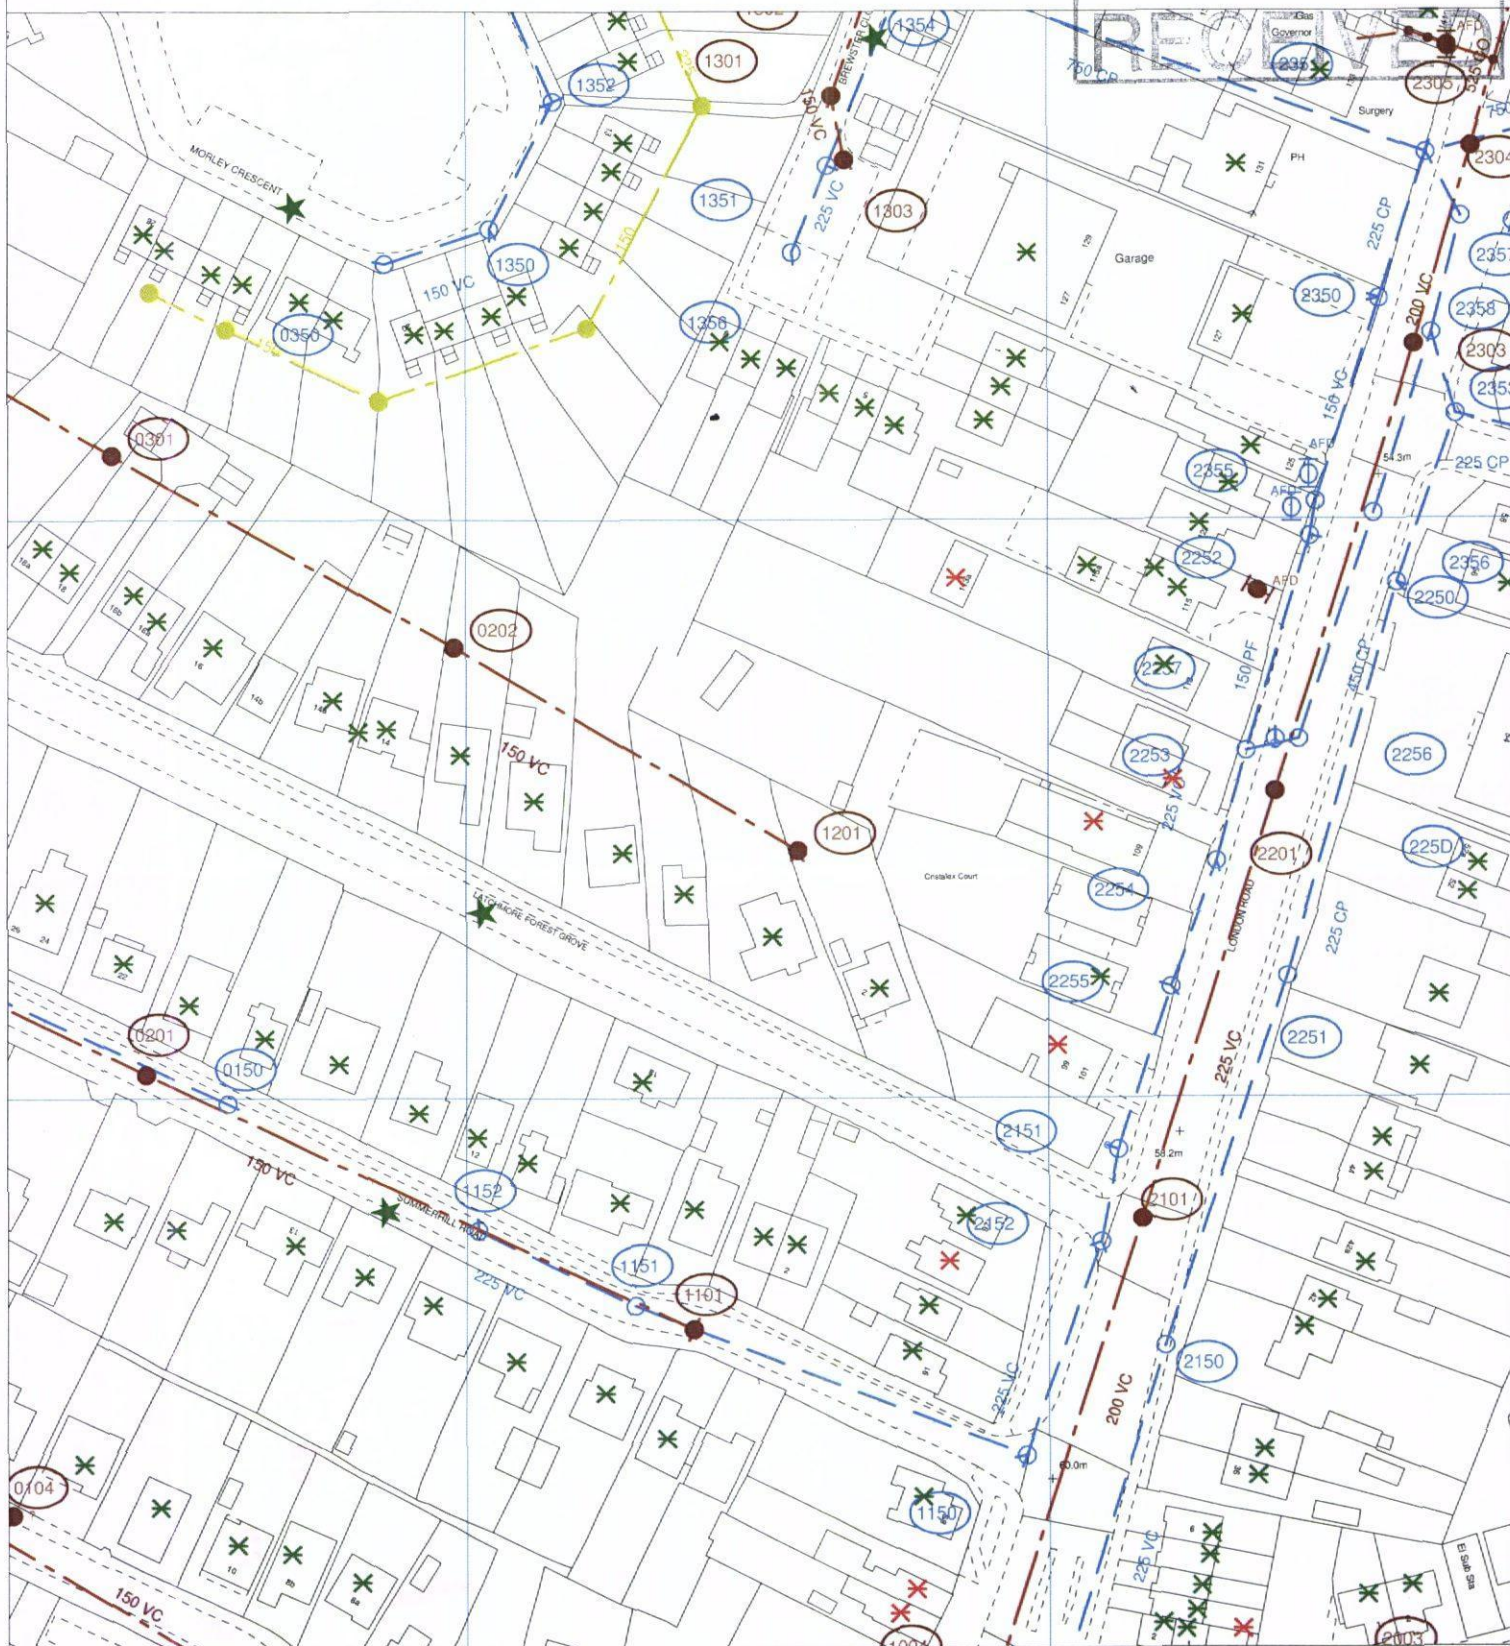

The positions of pipes shown on this plan are believed to be correct, but Southern Water Services Ltd accept no responsibility in the event of inaccuracy. The actual positions should be determined on site.

Based upon Ordnance Survey Digital Data with the permission of the controller of H.M.S.O. Crown Copyright Reserved Licence No. WU 298530

O.S. REF: SU6911SW

Scale: 1:1250

Screen Print

WARNING: BAC pipes are constructed of Bonded Asbestos Cement

WARNING: Unknown (UNK) materials may include Bonded Asbestos Cement



Printed By: banuh

Date: 4-6-2013

Southern Water MapGuide Browser

Requested By:

