



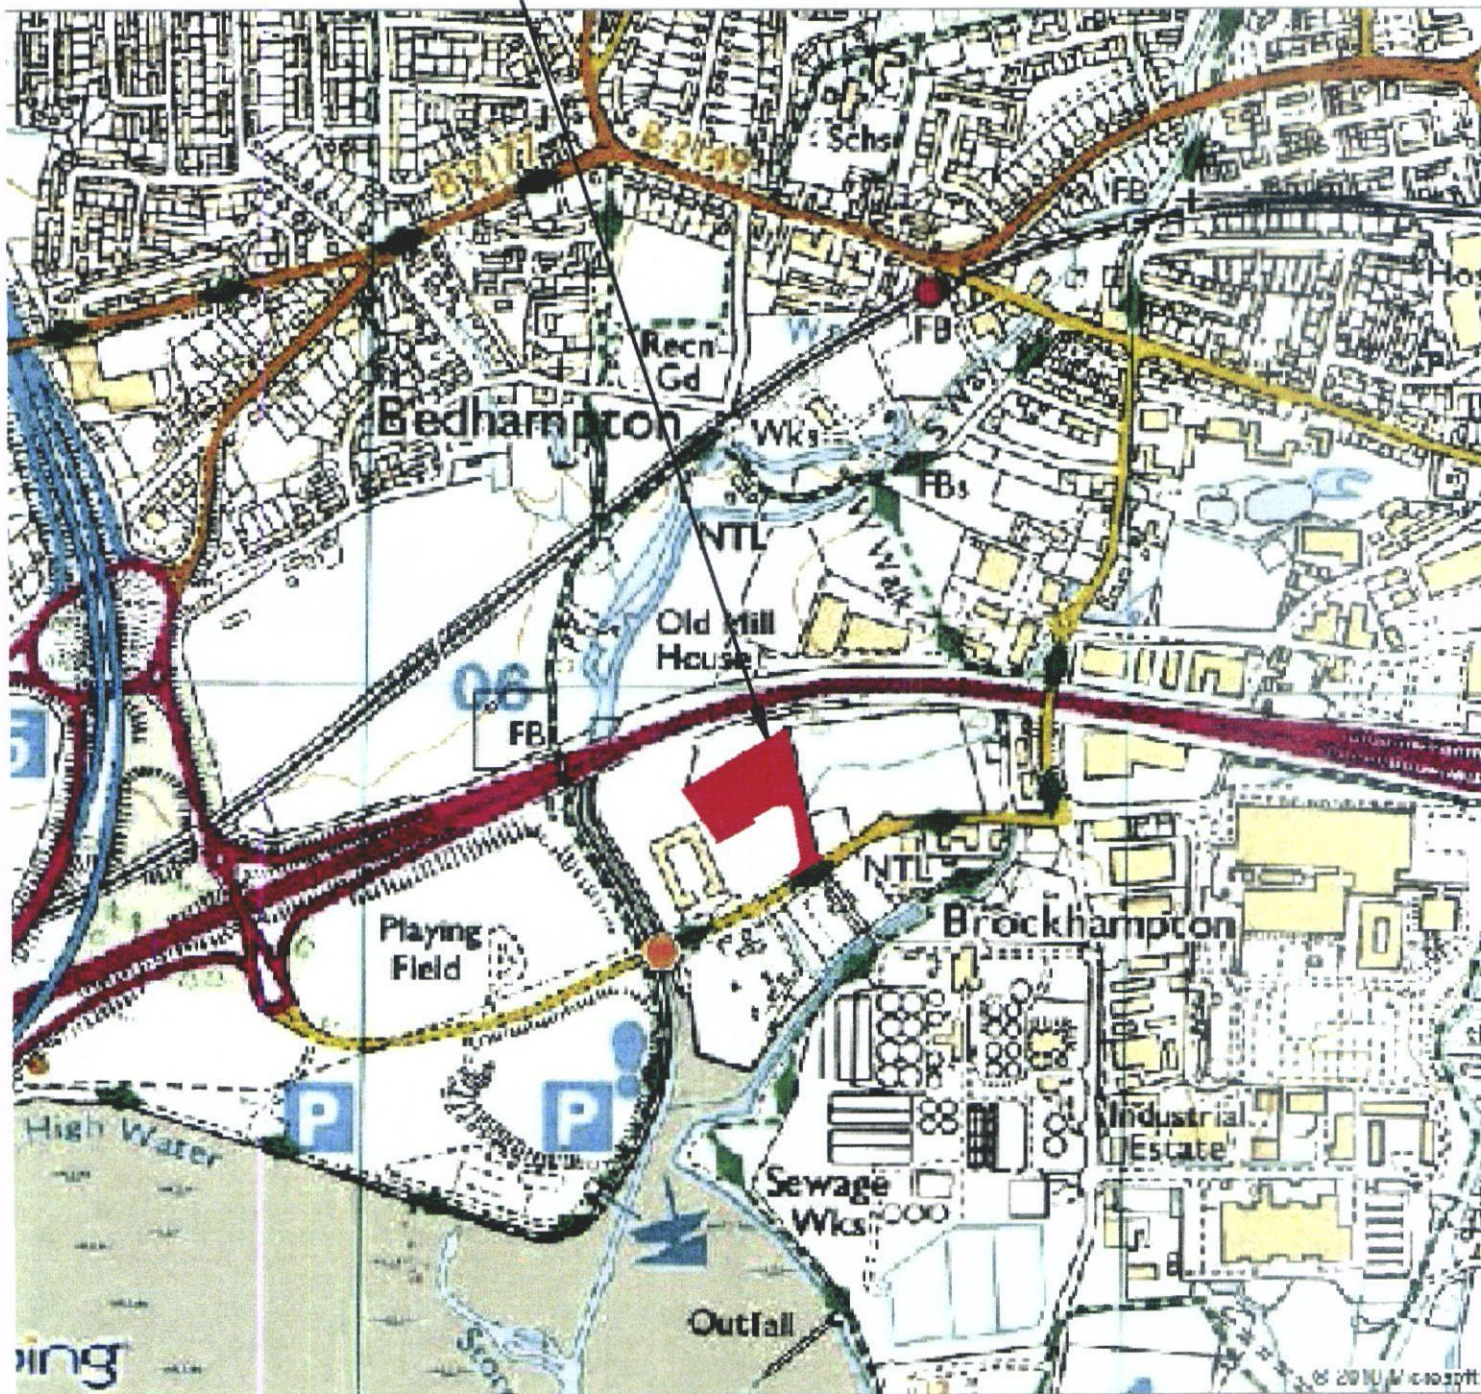

THE SITE

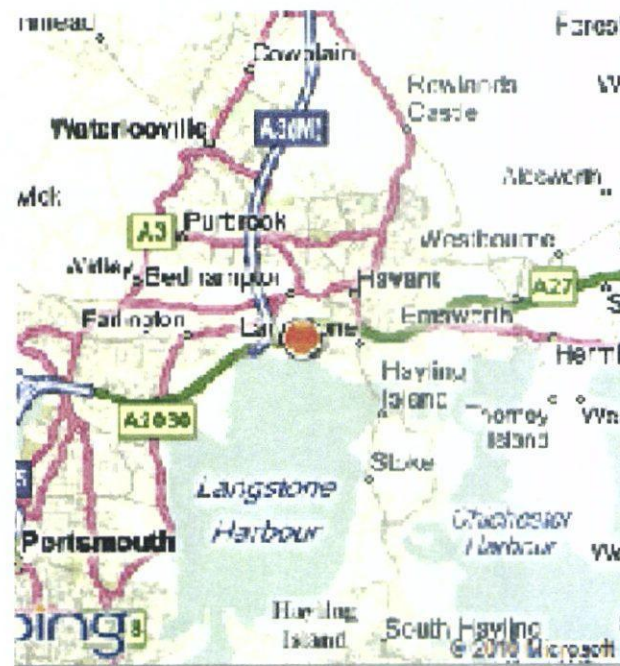

HAMPSHIRE COUNTY COUNCIL
ECONOMY, TRANSPORT & ENVIRONMENT
WASTE MANAGEMENT & RESOURCES

CONSULTANT



Hampshire
County Council

Engineering
CONSULTANCY



STUART JARVIS BSc DipTP FCITP MRITPI: DIRECTOR OF ECONOMY, TRANSPORT & ENVIRONMENT

21 MAY 2013

COUNTY PLANNING
HAMPSHIRE COUNTY COUNCIL

REV.	AMENDMENT	DATE	DRAWN	CHKD	APPD
DRAWN	WH-W				
CAD	WH-W				
CHECKED	SF				
APPROVED	DD				
SCHEME		DRAWING TITLE			
HAVANT INCINERATOR SITE REDEVELOPMENT		RELOCATION OF HAVANT HWRC SITE LOCATION PLAN			
JOB No. R/J509026.01		HCC created 22-Sep-2011 at 9:08am			
SCALE: A4 1:200,000/1:12,500		DATE Aug 11		SHEET No.	
				LOCATION MAP 1	
				REV	SUFFIX
				-	-

HCC CADfile: K:\Eng\Roads\Schemes\RJ509026 Havant HWRC\AutoCAD\Contract Drawings-HWRC\17-509026-LOCATION MAP 1.dwg