


**PROPOSED SINGLE STOREY REAR ADDITION.
24, POOK LANE, HAVANT, HANTS.
FOR MR& MRS M. WAGSTAFF.**

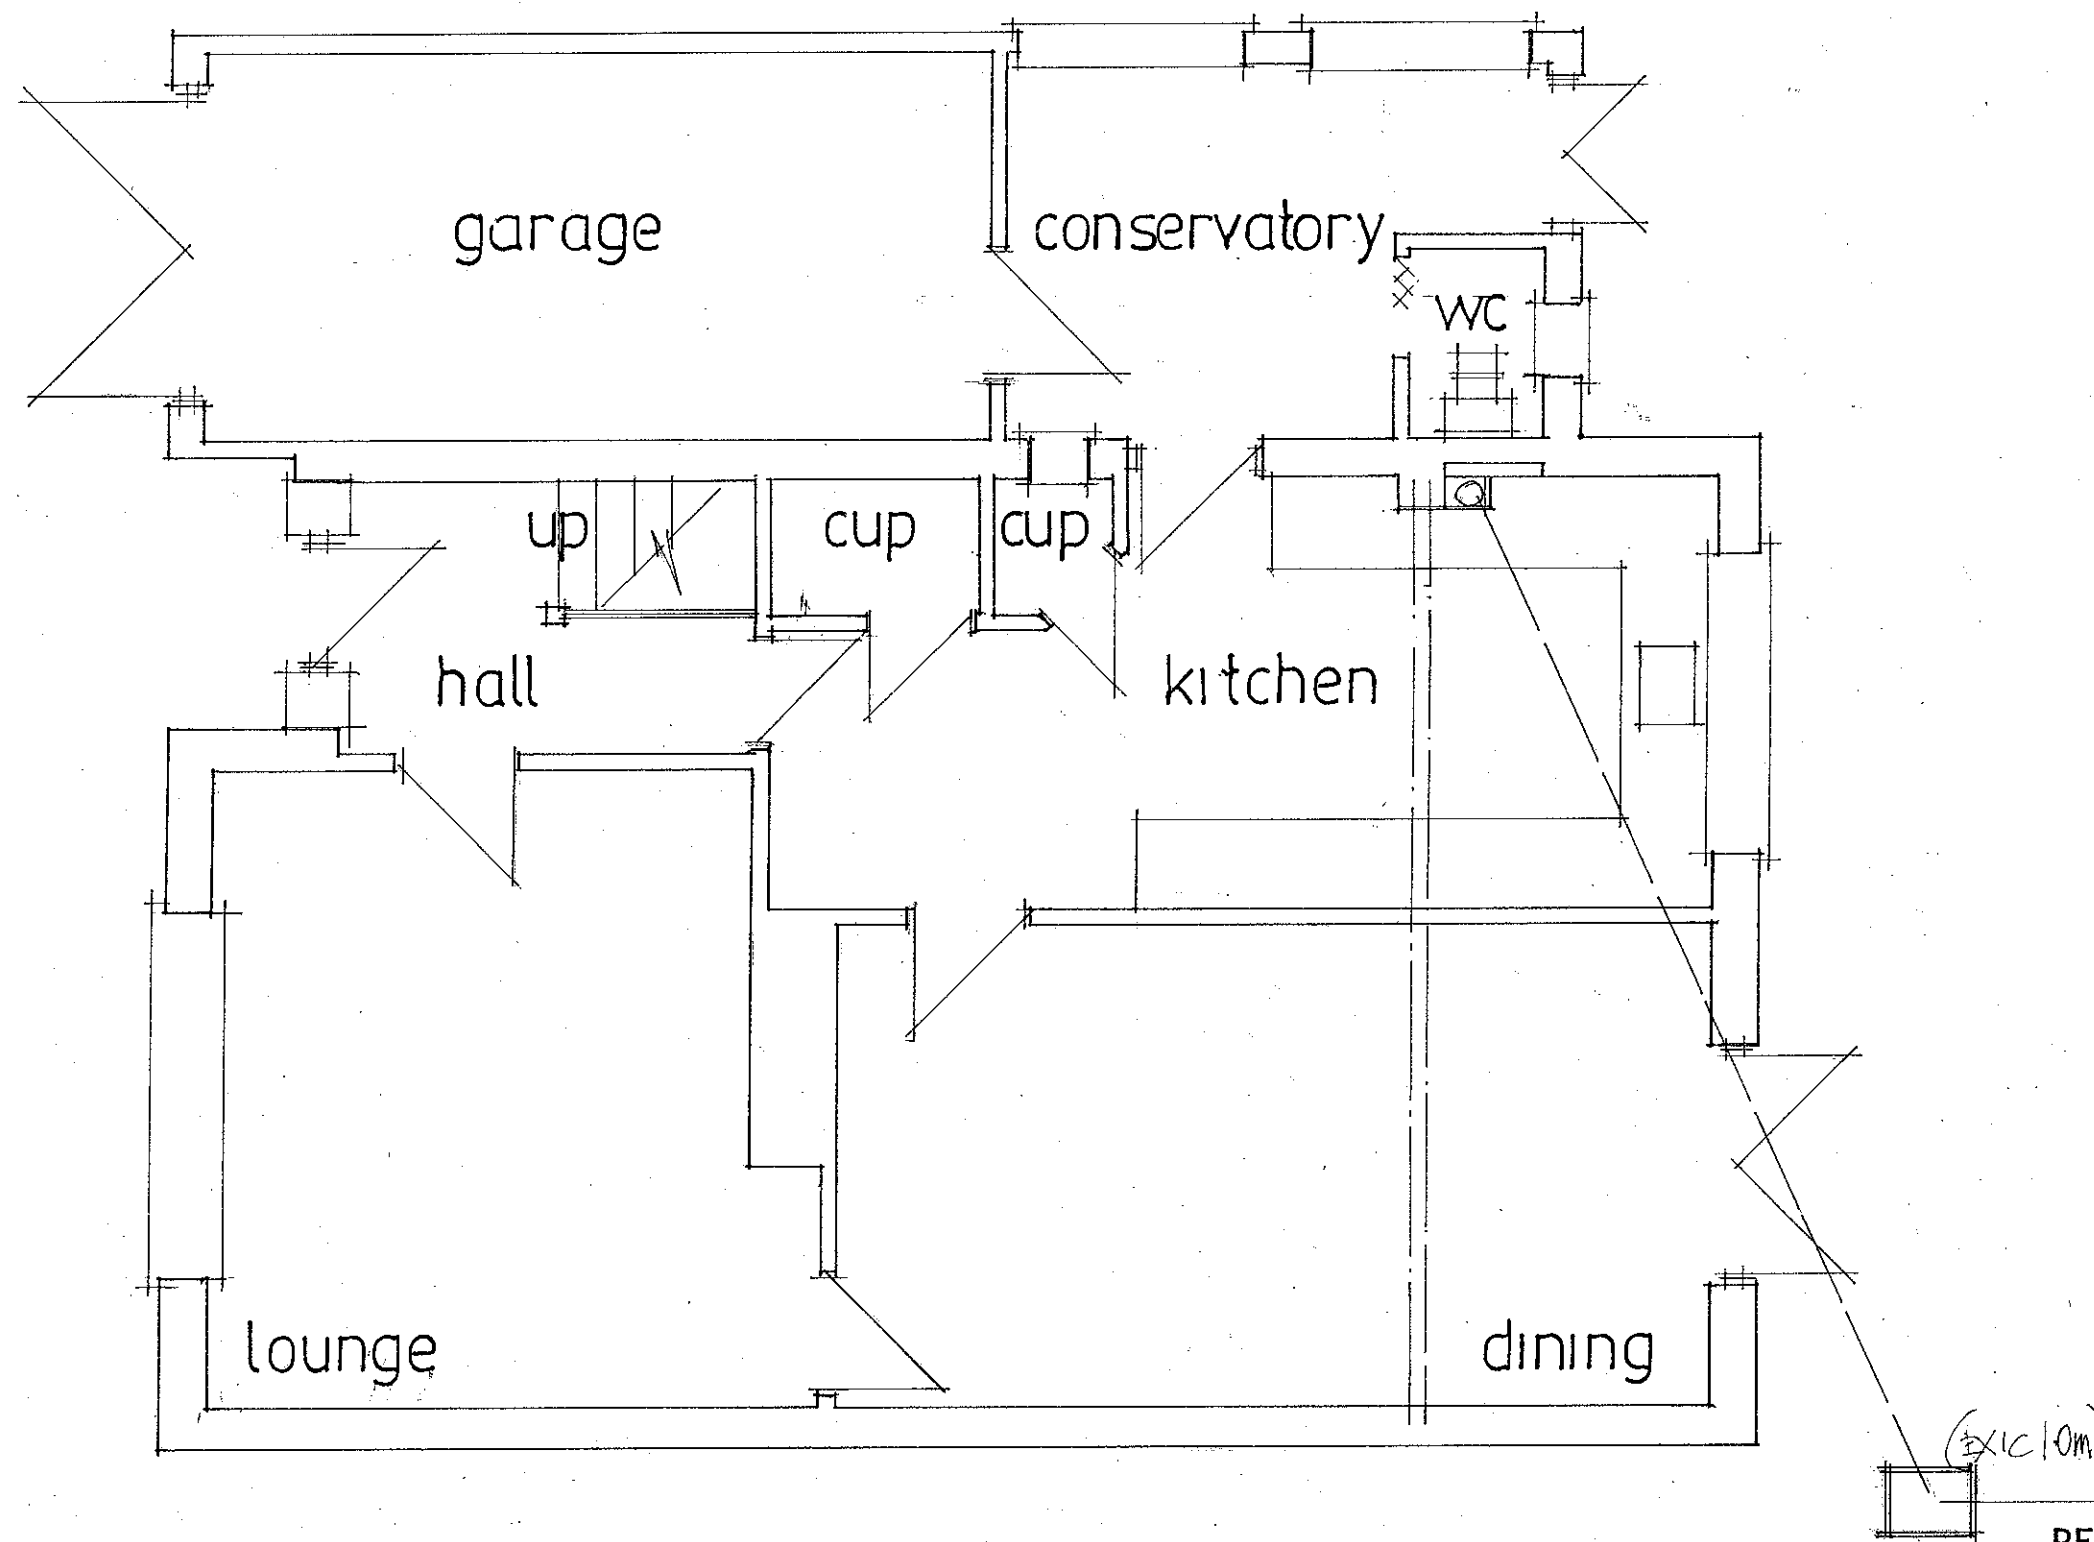

date may 13
scale 1:50

Existing layout

PETER J. WALKER MRICS
CHARTERED SURVEYOR
182 SEAFRONT, HAYLING ISLAND, HANTS
PO11 9 AN

TEL: 02392 467571