



Northern View

Bulk and height removed from eastern side of property to create a spacious and coherent development whilst maintaining a contemporary aesthetic.



Massing to Southwood Road (North)


Balcony screened to prevent overlooking to the east. Balcony also set back 5.5m from eastern boundary.




Southern View



Eastern View

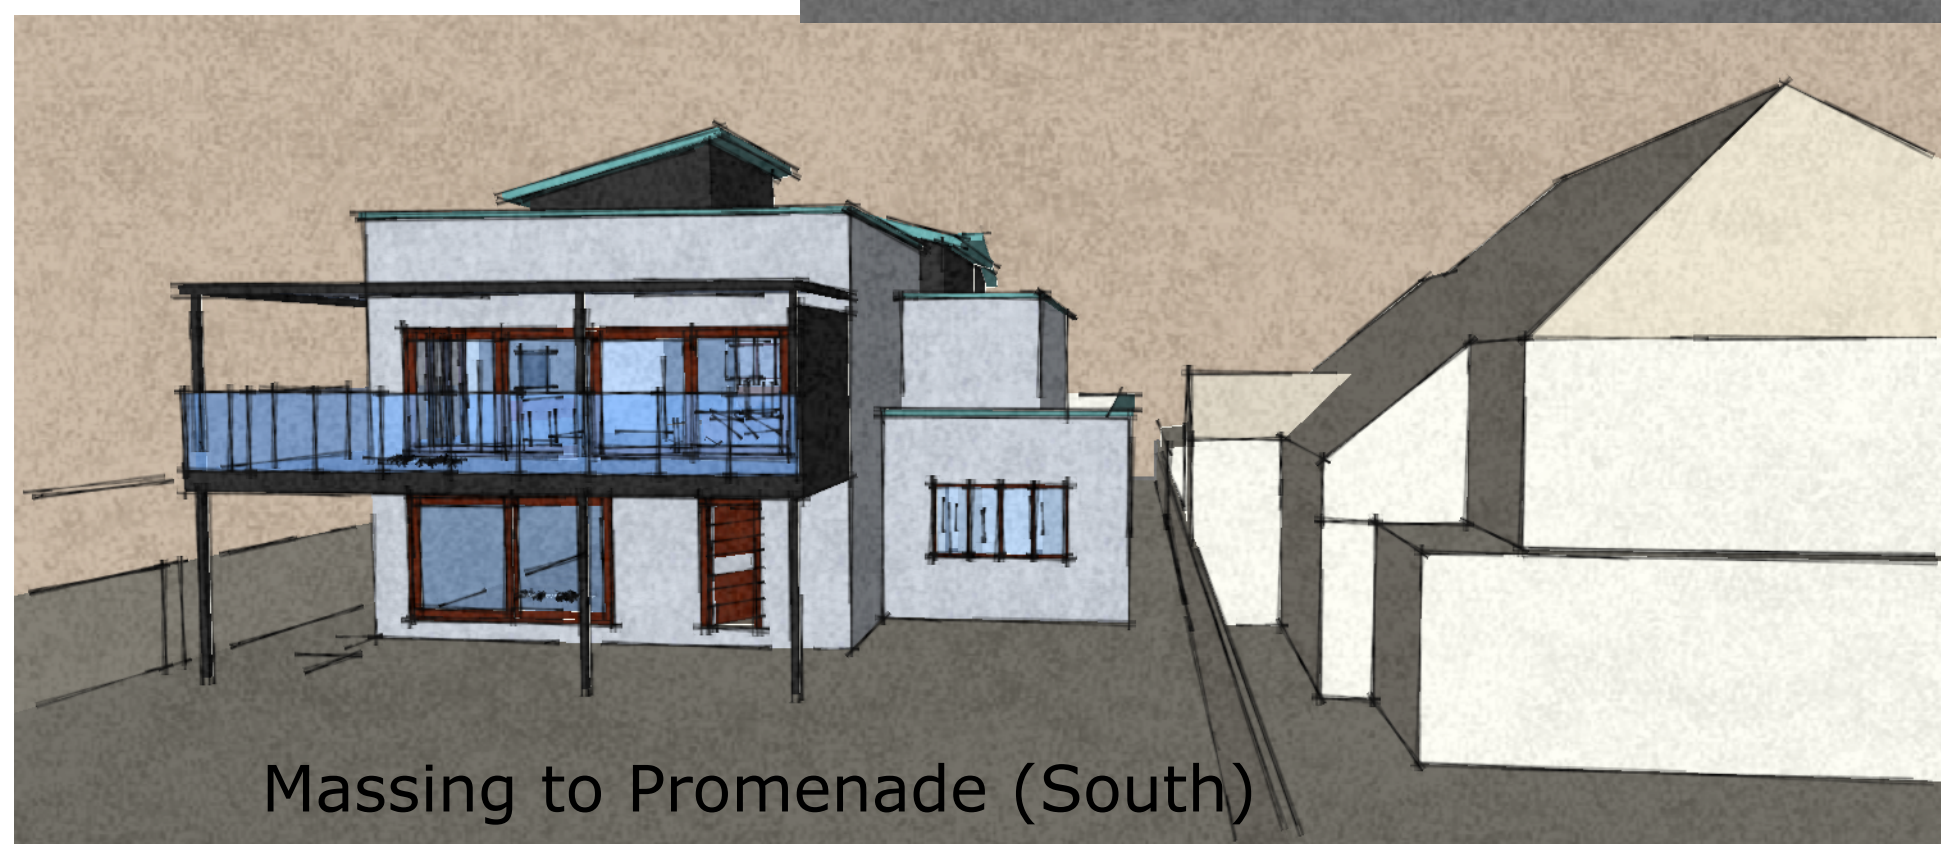

Massing to Promenade (South)

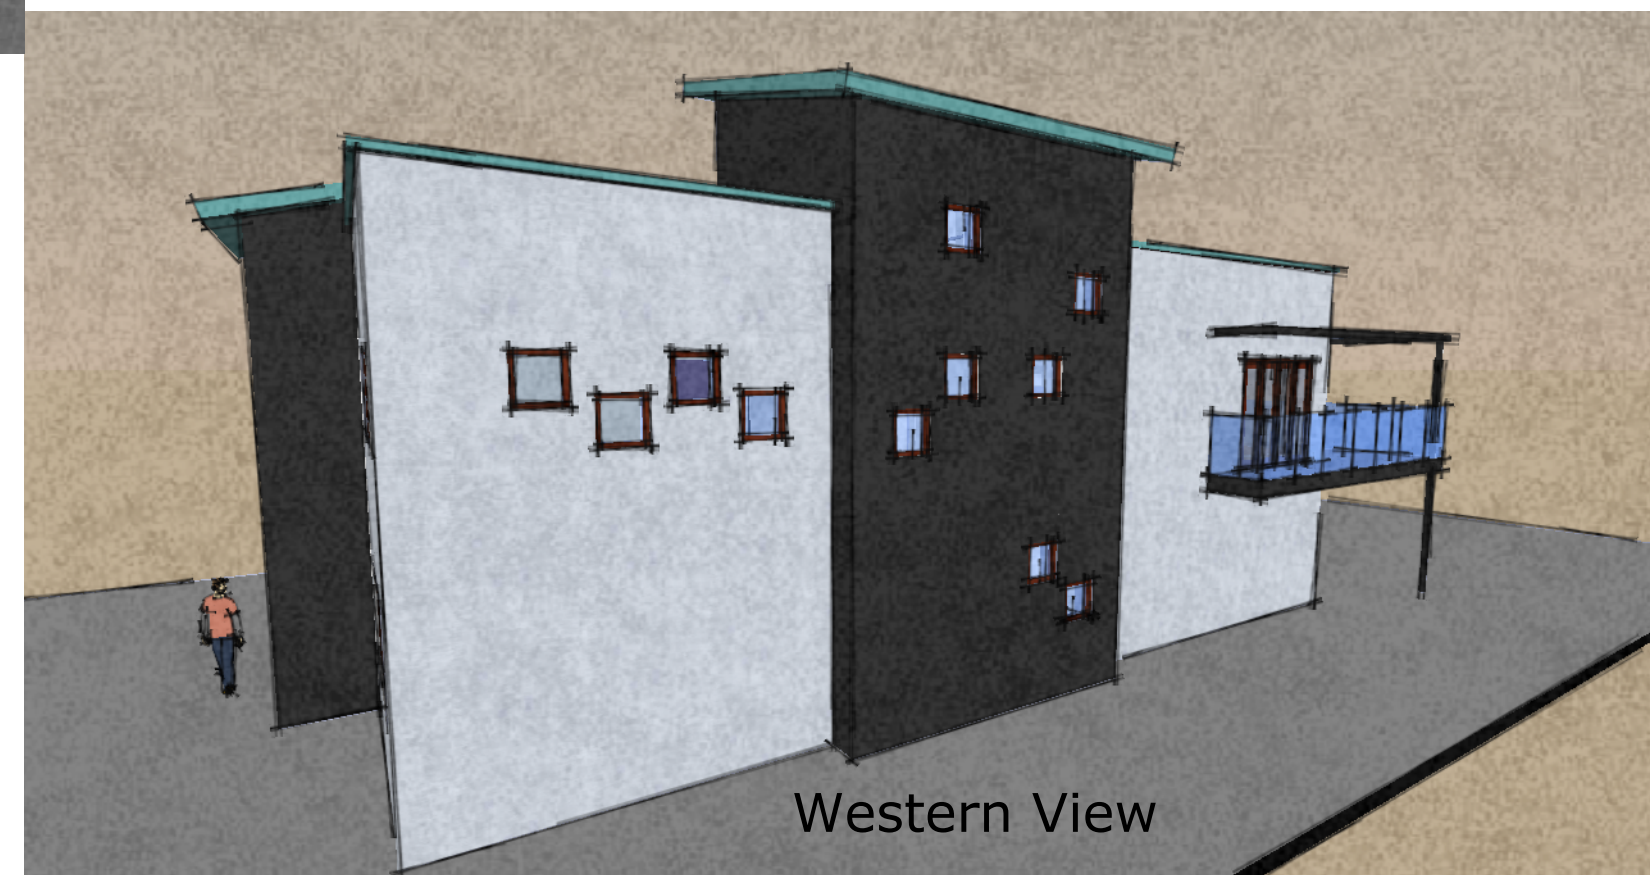

Western View

Chris Yorke Design
& Architectural Services



PROJECT:
Proposed Replacement of 76
Southwood Road, Hayling Island,
Portsmouth for
Mr & Mrs Greenwood.

DRAWING:
Perspectives and Massing

DRAWN BY:
CJY

DATE:
20.12.2012

SCALE:
NTS

DRAWING NUMBER:
PC079/A/04



SHEET SIZE:
A2

REVISION:
A