

**Atkins Limited**

Anglo St James House
39A Southgate Street
Winchester
Hampshire SO23 9EH

Telephone +44 (0)1962 858688
Fax +44 (0)1962 810296

winchester.enquiries@atkinsglobal.com
www.atkinsglobal.com

Department of Planning and Development
Havant Borough Council
Public Service Plaza
Civic Centre Road
Havant
Hampshire
PO9 2AX

Your Ref: APP/13/00317

Our Ref: PLAN-003240

05/06/2013

Proposal: Construction of 6No. 5 bed detached houses, 1No. detached residential boat store and ancillary office building , 1No. detached boat store for sailing charity use with hard standing, pontoon restricted to 12 berths (6 for house residents and 6 for non residents), improvements to slipway, beach, reposition concrete sea defence to side of slipway, coastal footpath and the creation of one area of coastal meadow and one area of conservation grassland. (Revised application)
Site: Yacht Haven Development Site, Copse Lane, Hayling Island PO110RQ.
APP/13/00317

Dear Sir,

Thank you for your letter of 21/05/2013.

Please find attached a plan of the sewer records showing the approximate position of a public sewer in the access of the site. The exact position of the public sewers must be determined on site by the applicant before the layout of the proposed development is finalised.

Please note:

- No development or new tree planting should be located within 3 metres either side of the centreline of the public sewer.
- No new soakaways should be located within 5m of a public sewer.
- All existing infrastructure should be protected during the course of construction works.

Furthermore, due to changes in legislation that came in to force on 1st October 2011

regarding the future ownership of sewers it is possible that a sewer now deemed to be public could be crossing the above property. Therefore, should any sewer be found during construction works, an investigation of the sewer will be required to ascertain its condition, the number of properties served, and potential means of access before any further works commence on site.

The applicant is advised to discuss the matter further with Atkins Ltd, Anglo St James House, 39A Southgate Street, Winchester, SO23 9EH (Tel 01962 858688).

Southern Water requires a formal application for a connection to the foul sewer to be made by the applicant or developer.


We request that should this application receive planning approval, the following informative is attached to the consent:

"A formal application for connection to the public sewerage system is required in order to service this development. To initiate a sewer capacity check to identify the appropriate connection point for the development, please contact Atkins Ltd, Anglo St James House, 39A Southgate Street, Winchester, SO23 9EH (Tel 01962 858688), or www.southernwater.co.uk".

Our initial investigations indicate that there are no public surface water sewers in the area to serve this development. Alternative means of draining surface water from this development are required. This should not involve disposal to a public foul sewer.

The Council's Building Control officers/technical staff or Environment Agency should be asked to comment on the adequacy of soakaways to dispose of surface water from the proposed development.

Yours faithfully

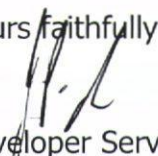


Developer Services

HAVANT BOROUGH
COUNCIL

06 JUN 2013

RECEIVED

SOUTHERN WATER

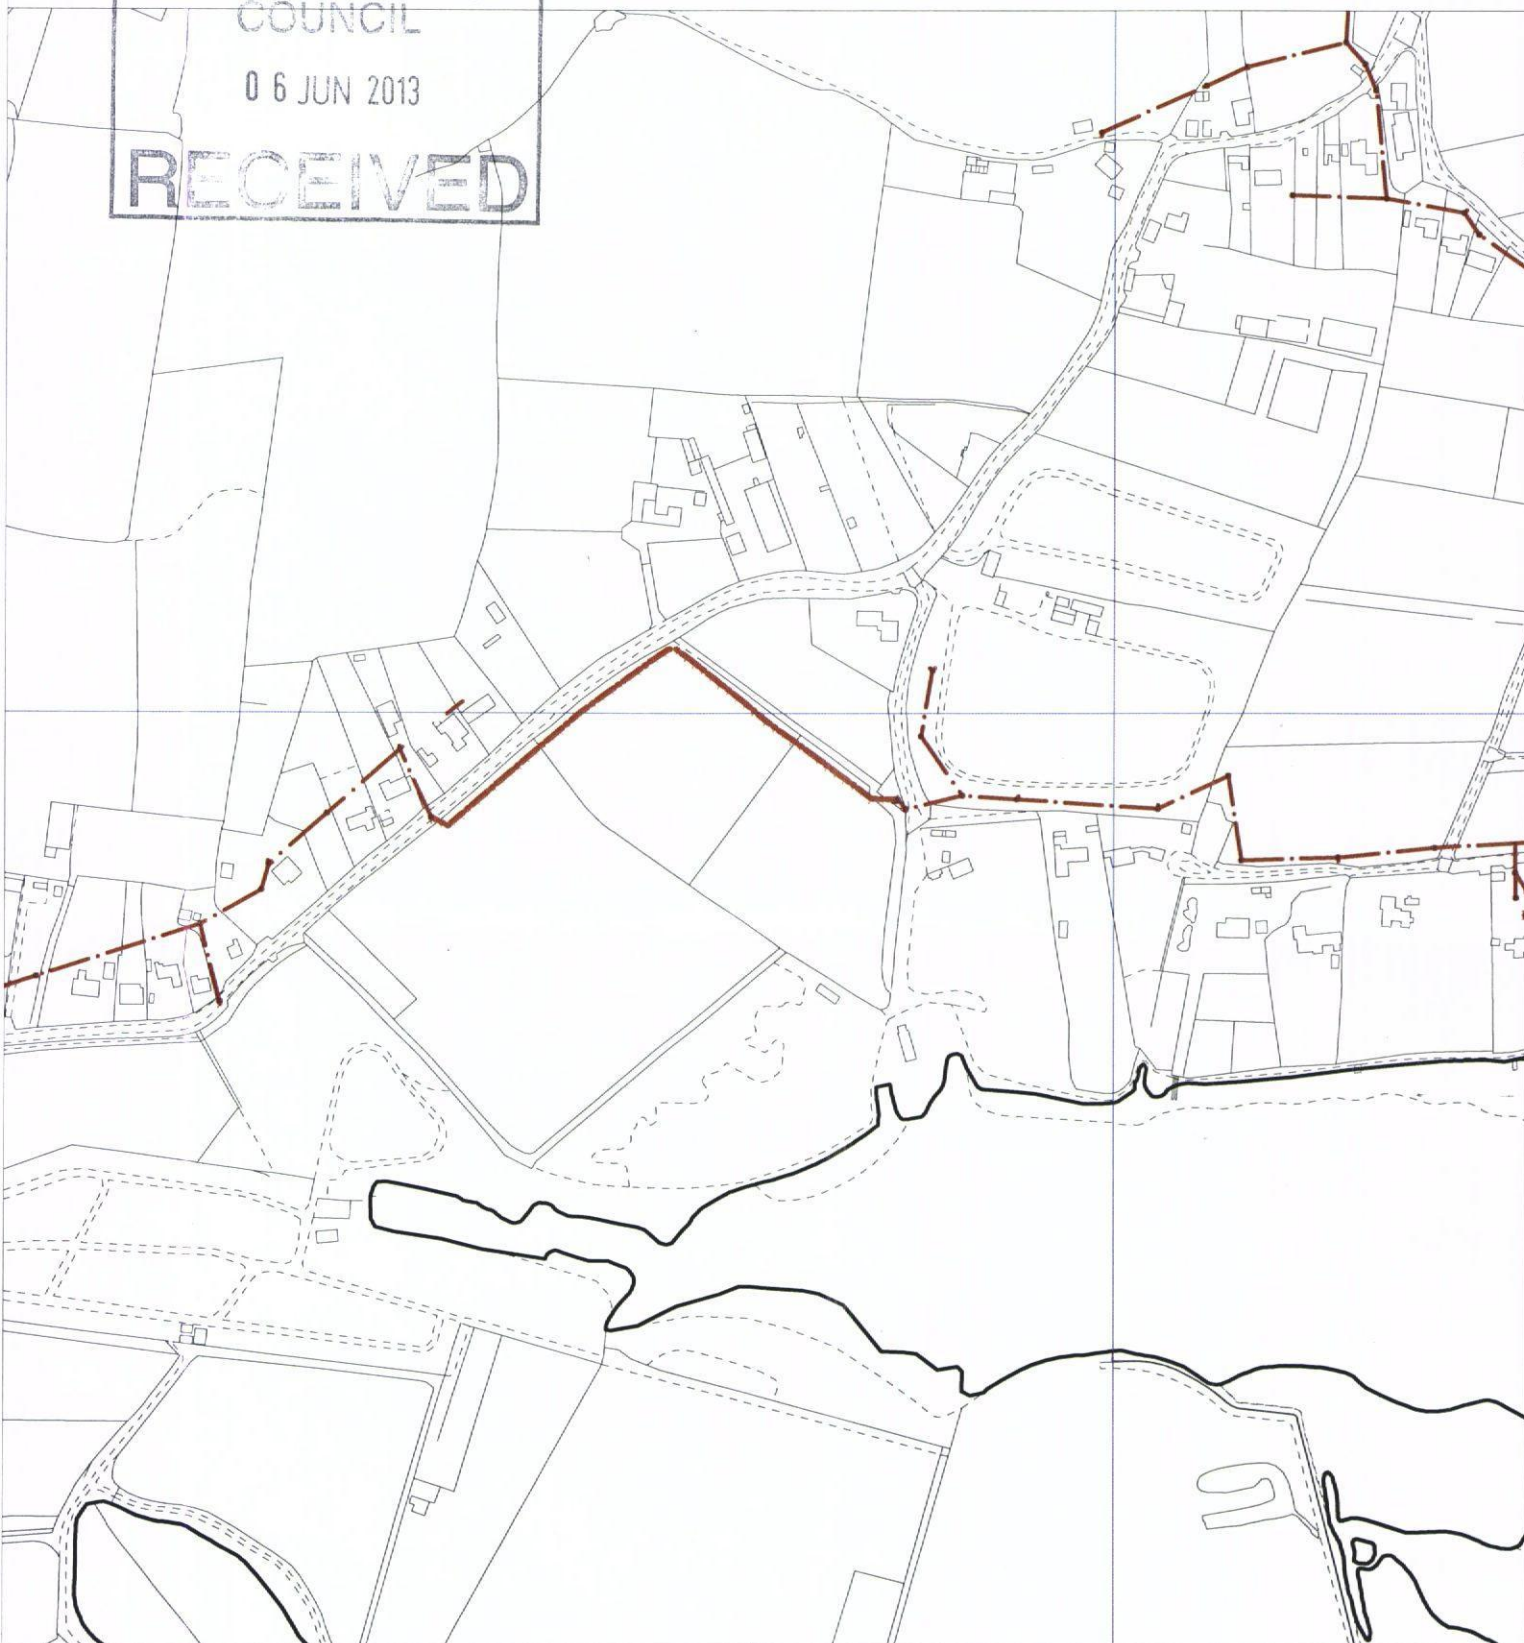

The positions of pipes shown on this plan are believed to be correct, but Southern Water Services Ltd accept no responsibility in the event of inaccuracy. The actual positions should be determined on site.

Based upon Ordnance Survey Digital Data with the permission of the controller of H.M.S.O. Crown Copyright Reserved Licence No. WU 298530

O.S. REF: SU7201NE

Scale: 1:4000

Screen Print

WARNING: BAC pipes are constructed of Bonded Asbestos Cement

WARNING: Unknown (UNK) materials may include Bonded Asbestos Cement

 Southern
Water



Printed By: Ponnannv

Date: 5-6-2013

Southern Water MapGuide Browser

Requested By: