



PHYSICAL SCALE IN METERS @ 1:100

NOTES:
This drawing has been produced solely for PLANNING/DESIGN.
Do not Scale from this Drawing except for planning purposes.
This drawing is the copyright of MF Designs Ltd.

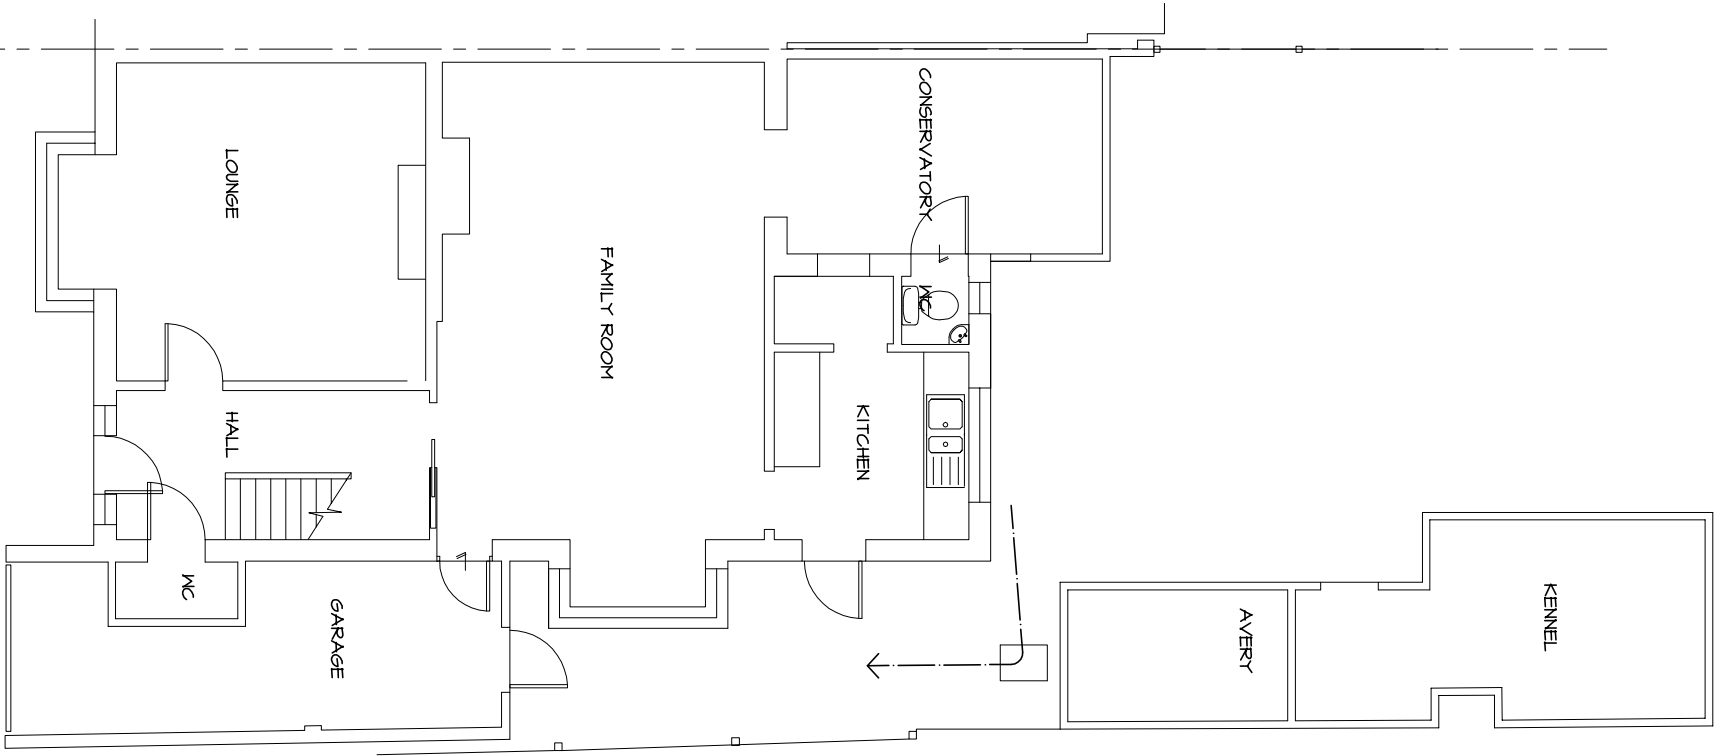

Existing Ground Floor

Existing North Elevation

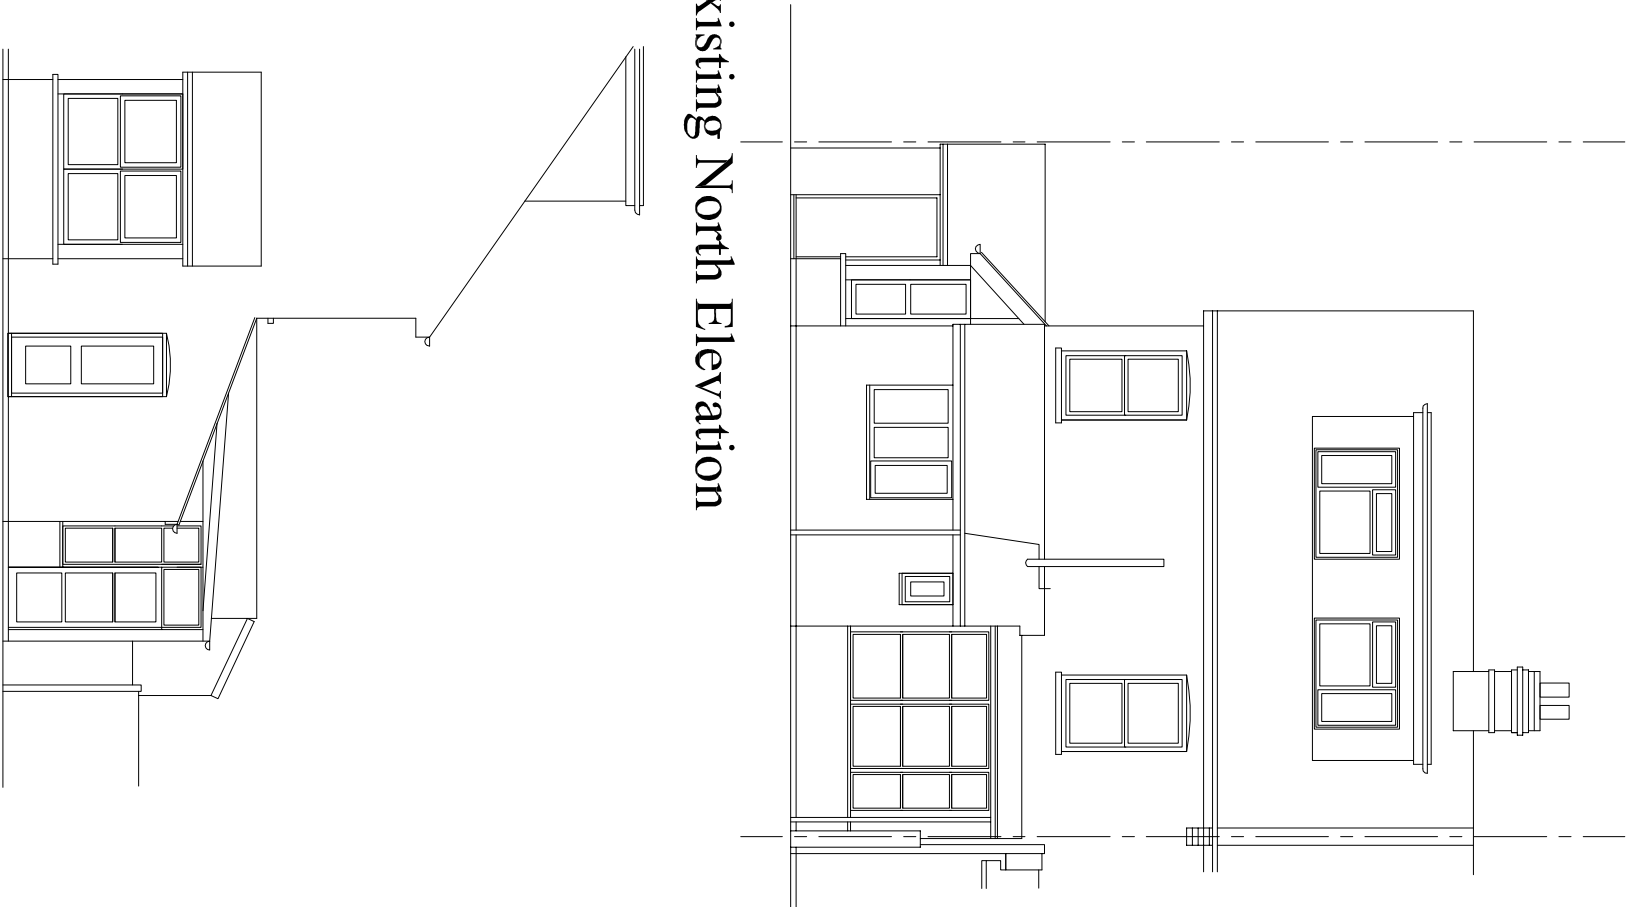

Existing East Elevation



mf designs ltd

Chartered Architects

