
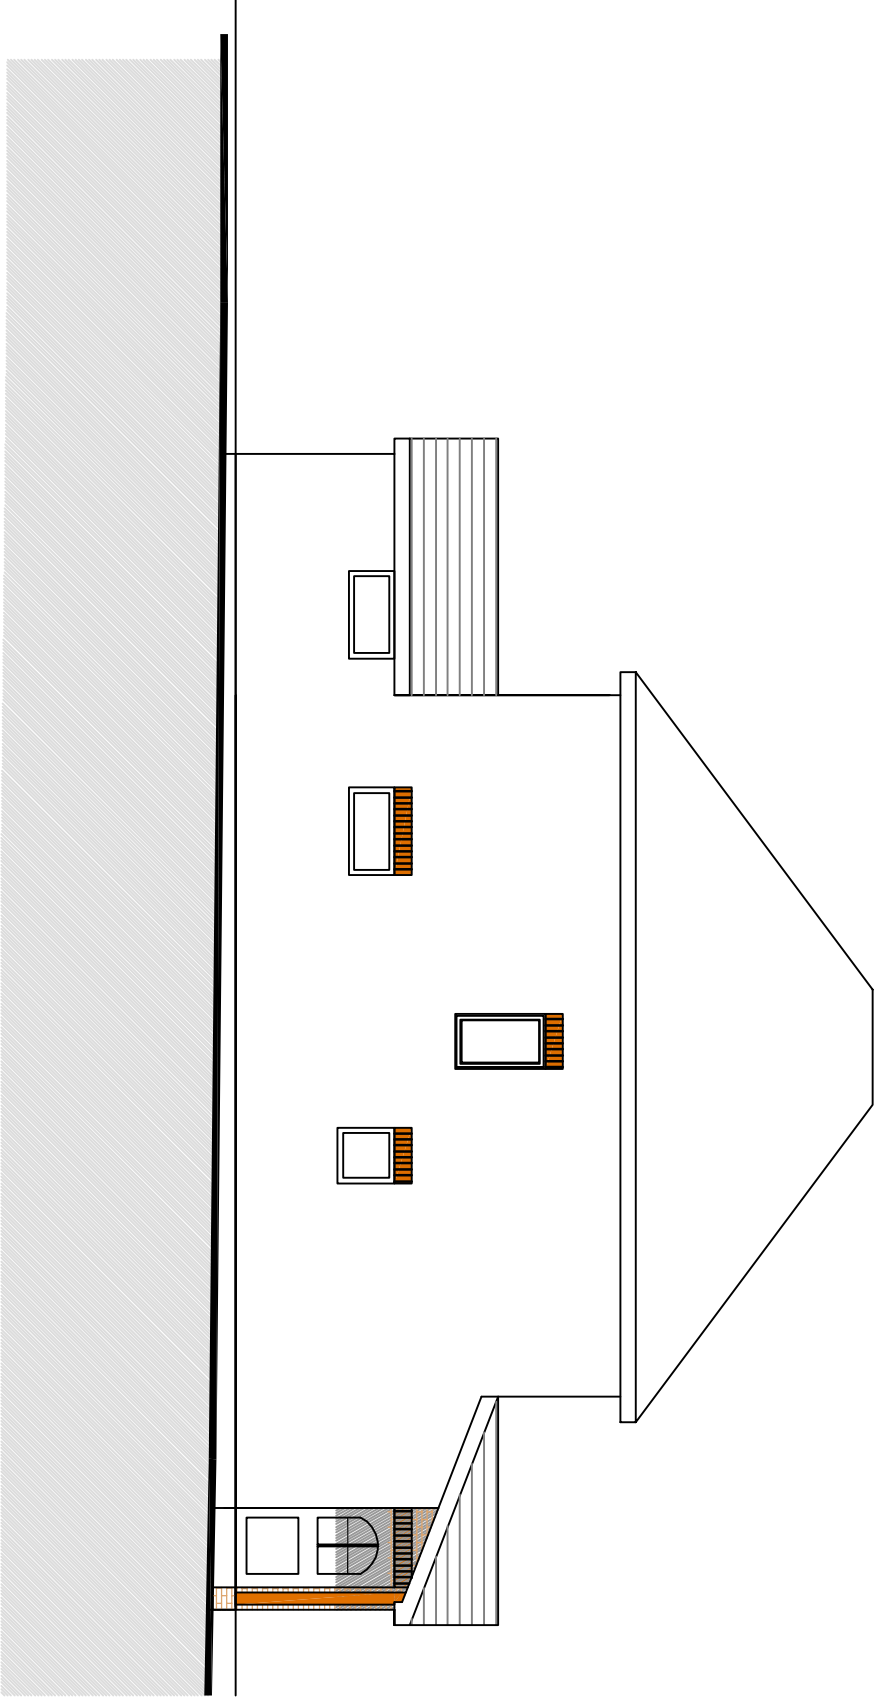


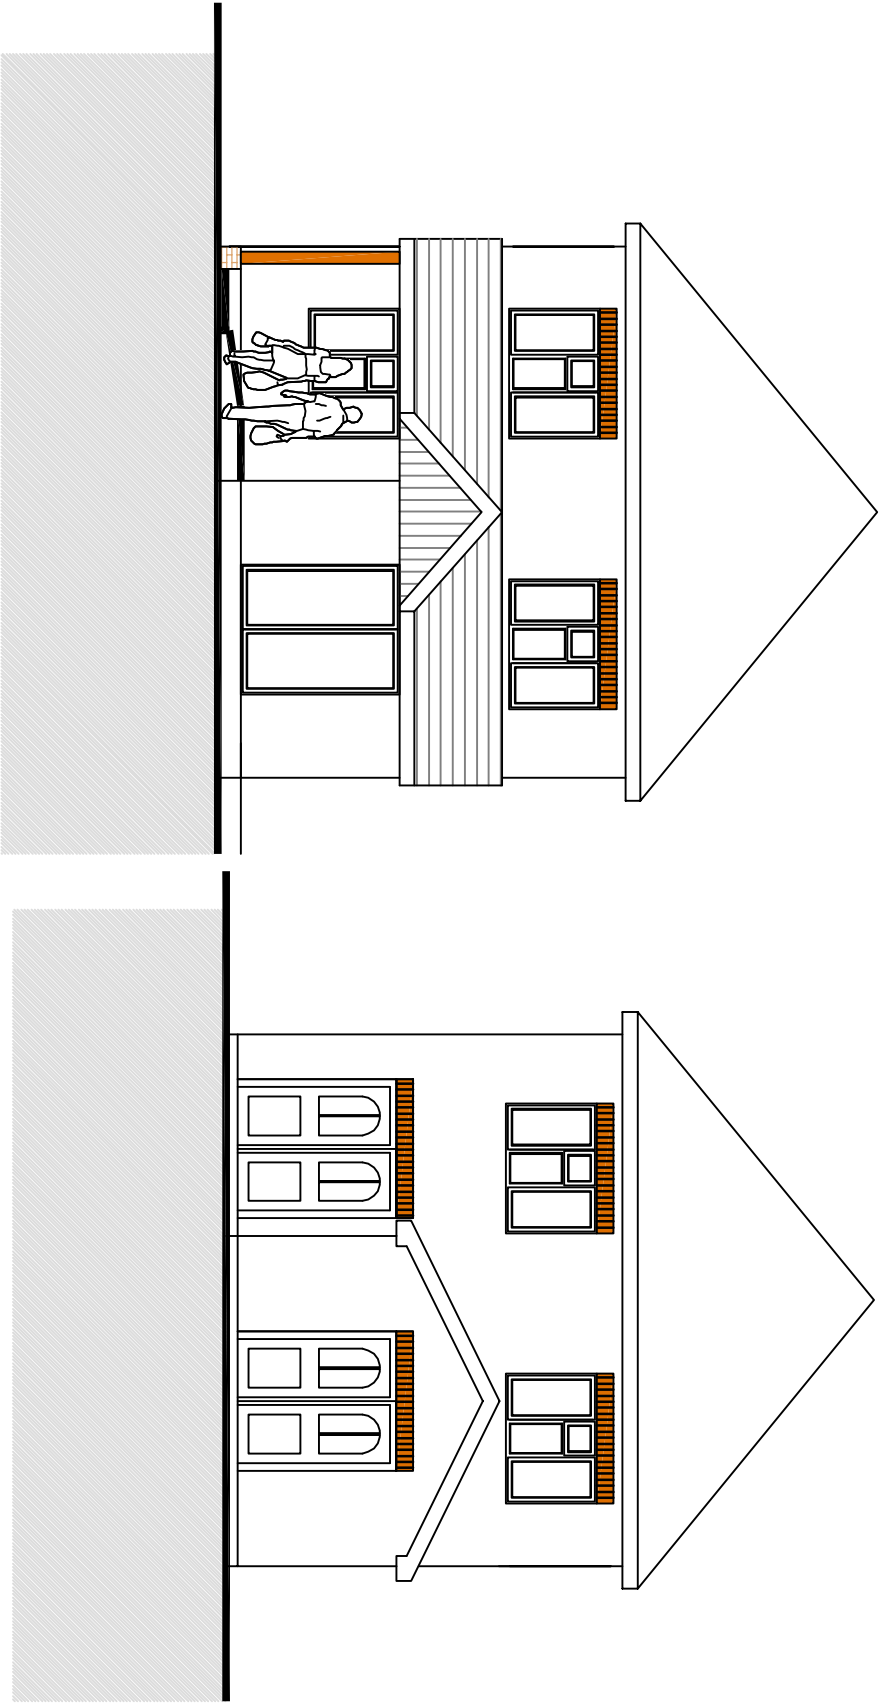

B	Revised roof	17-9-12	CHF	
Revision	Description	Date	DRAWN	

Project:
20 The Crescent
Purbrook
Hants

Drawing Title :
Proposed Development Revised Roof

Chris Flint Associates Ltd
CHARTERED SURVEYORS - PROJECT MANAGERS
DEVELOPMENT CONSULTANTS

Drawn By CF	Date 10/09/12	Checked By	Date	Approved By	Date
----------------	------------------	------------	------	-------------	------

Drawing No. CFA	Revision: FULL	01	B	Scale: 1:100
--------------------	-------------------	----	---	-----------------

PLANNING