



NOTES:

Dimensions to be checked on site before commencing work. Any discrepancies shall be reported to the architect immediately.

Do not scale from these drawings except for planning purposes. Use figured dimensions only.

Where applicable this drawing is to be read in conjunction with other consultants drawings.

This drawing is the copyright of hda projects ltd.

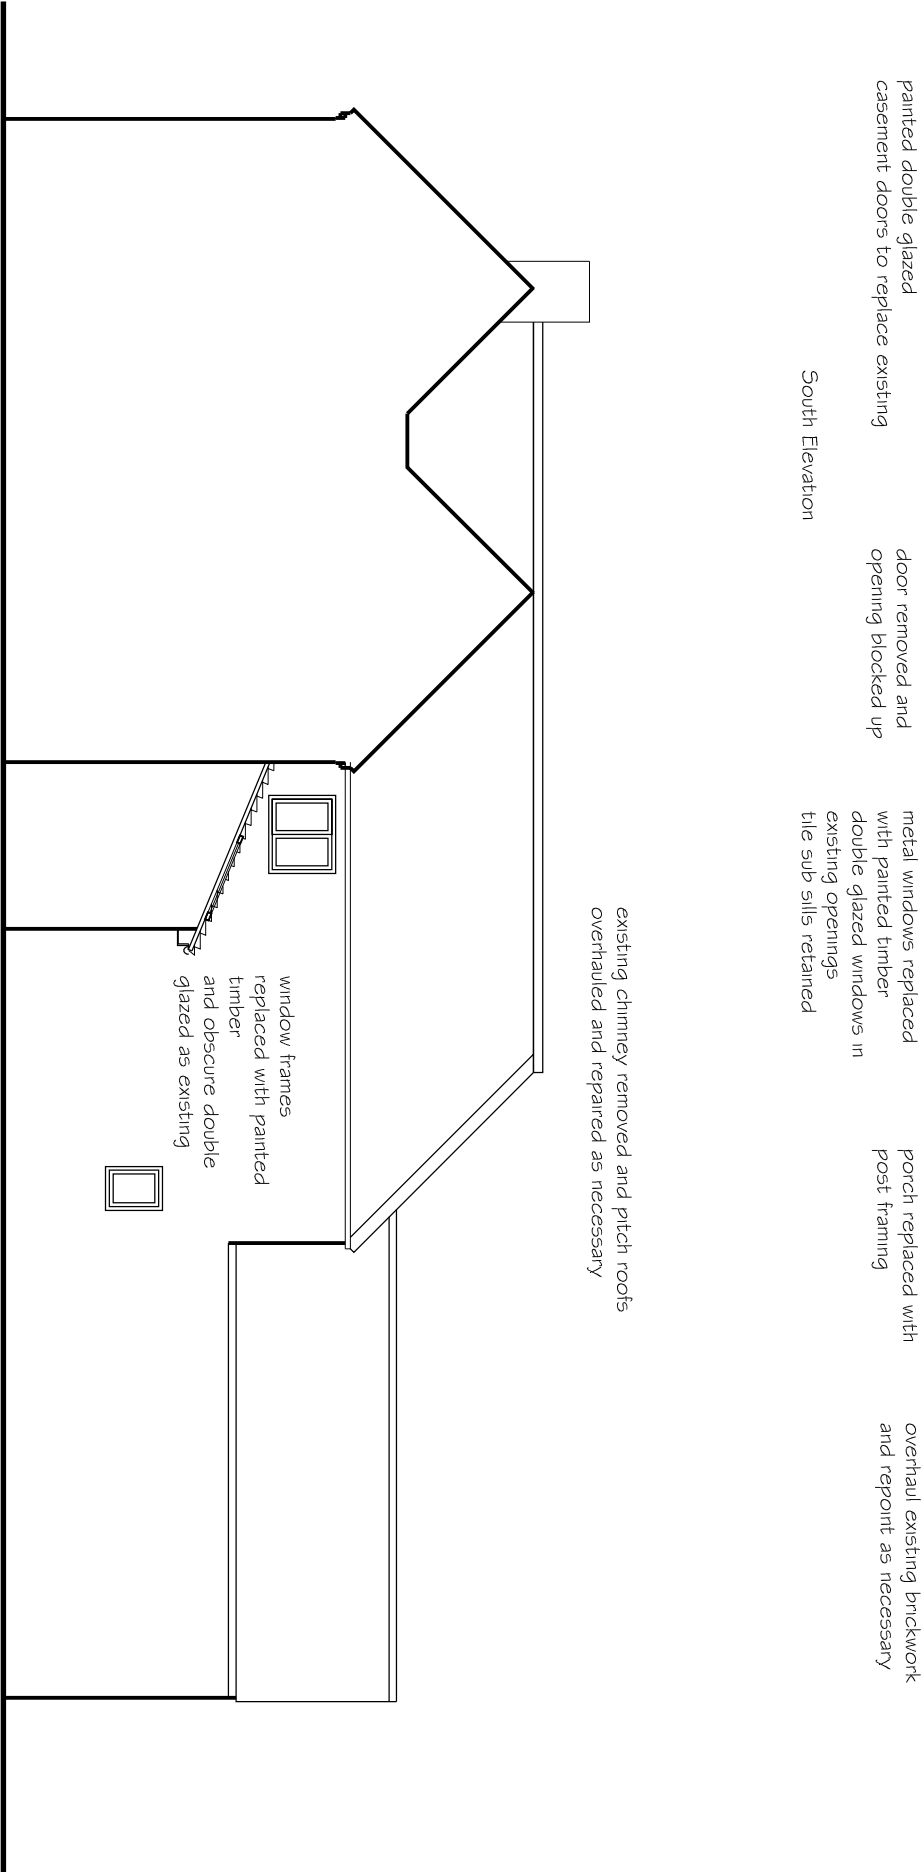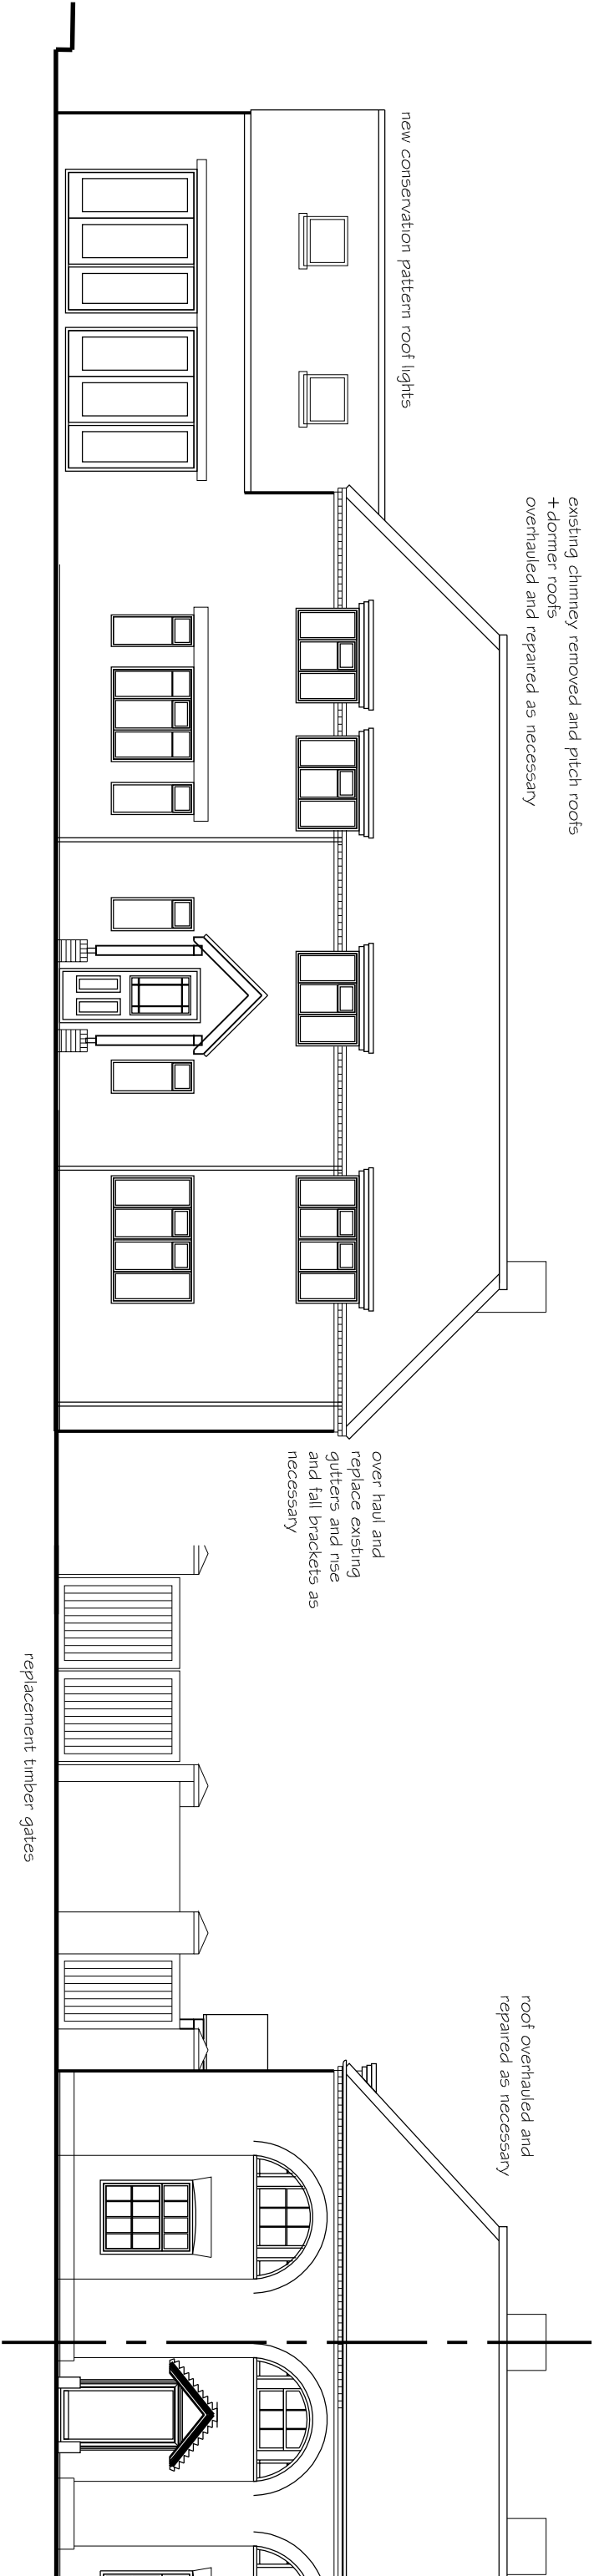

Rev	Date	Amendment
-----	------	-----------

6 The Old Flour Mill - Queen Street - Emsworth -
Hampshire - PO10 7BT -
Tel: +44 (0) 1243 373655 New Mob 07861287017
e-mail: hda@hda.co.uk

For
Mr + Mrs C Dodd
Project
Hall Place Cottage
South Street
Havant
PO9 1DA
Title
Elevations as Proposed

Date	Drawn	Scale	Checked
June 2012	wm	1 : 100 @ A3	
Job Number	Prefix	Drawing Number	Revision
1204	P	04	