
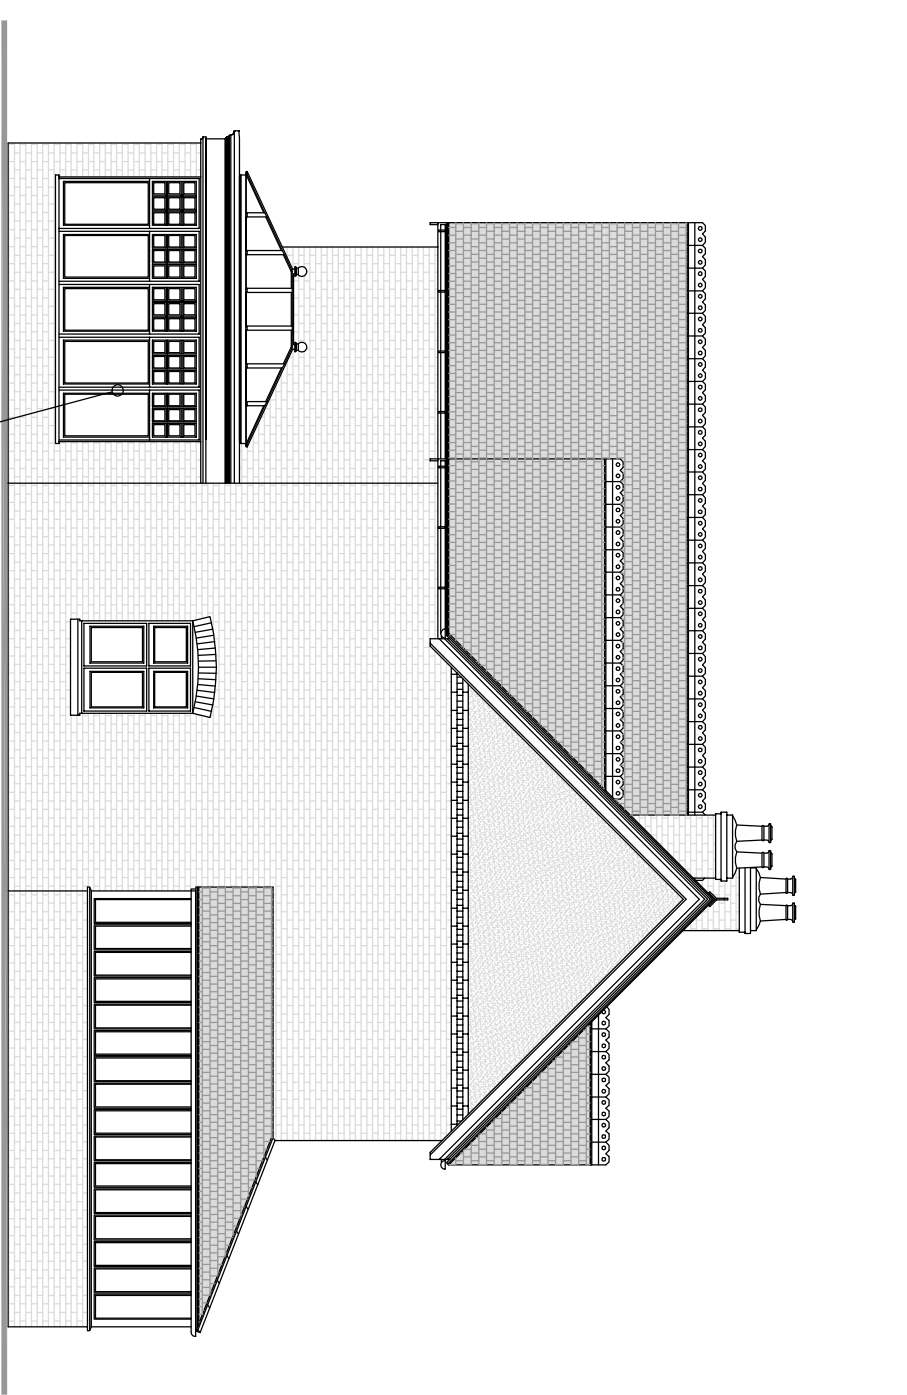
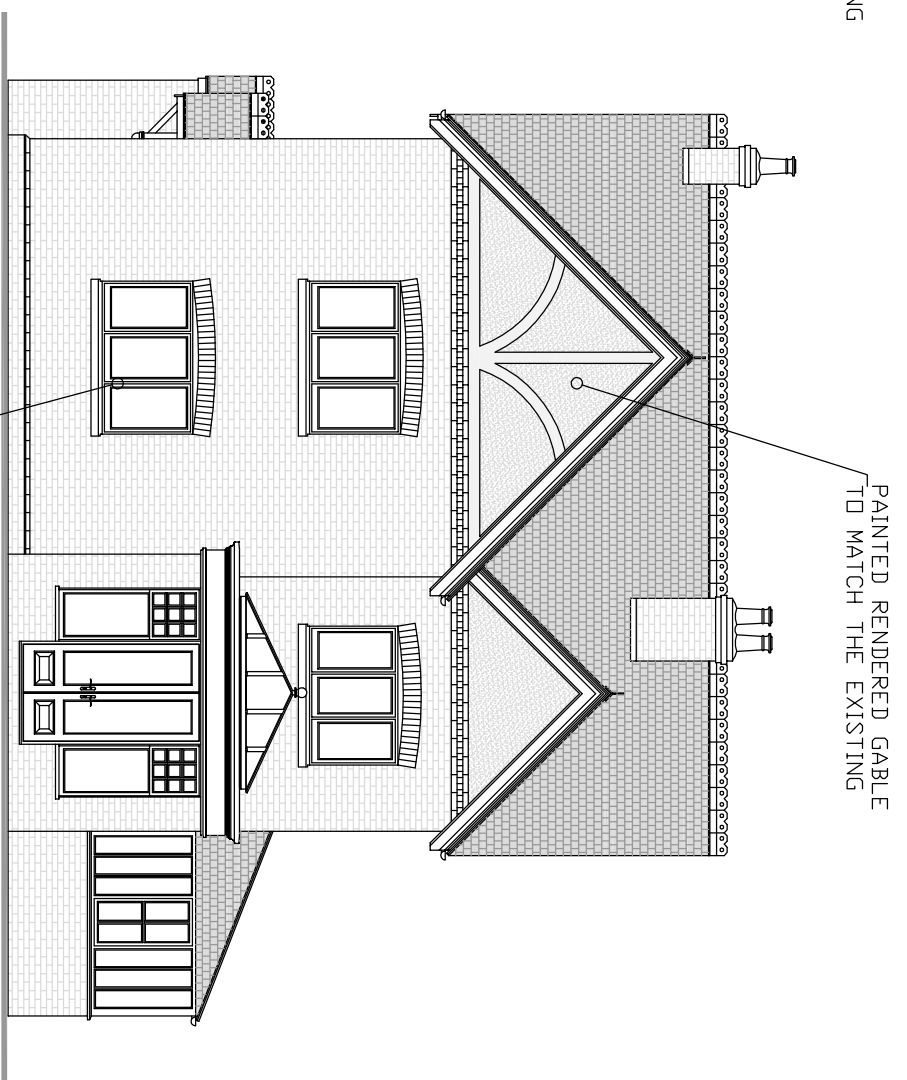


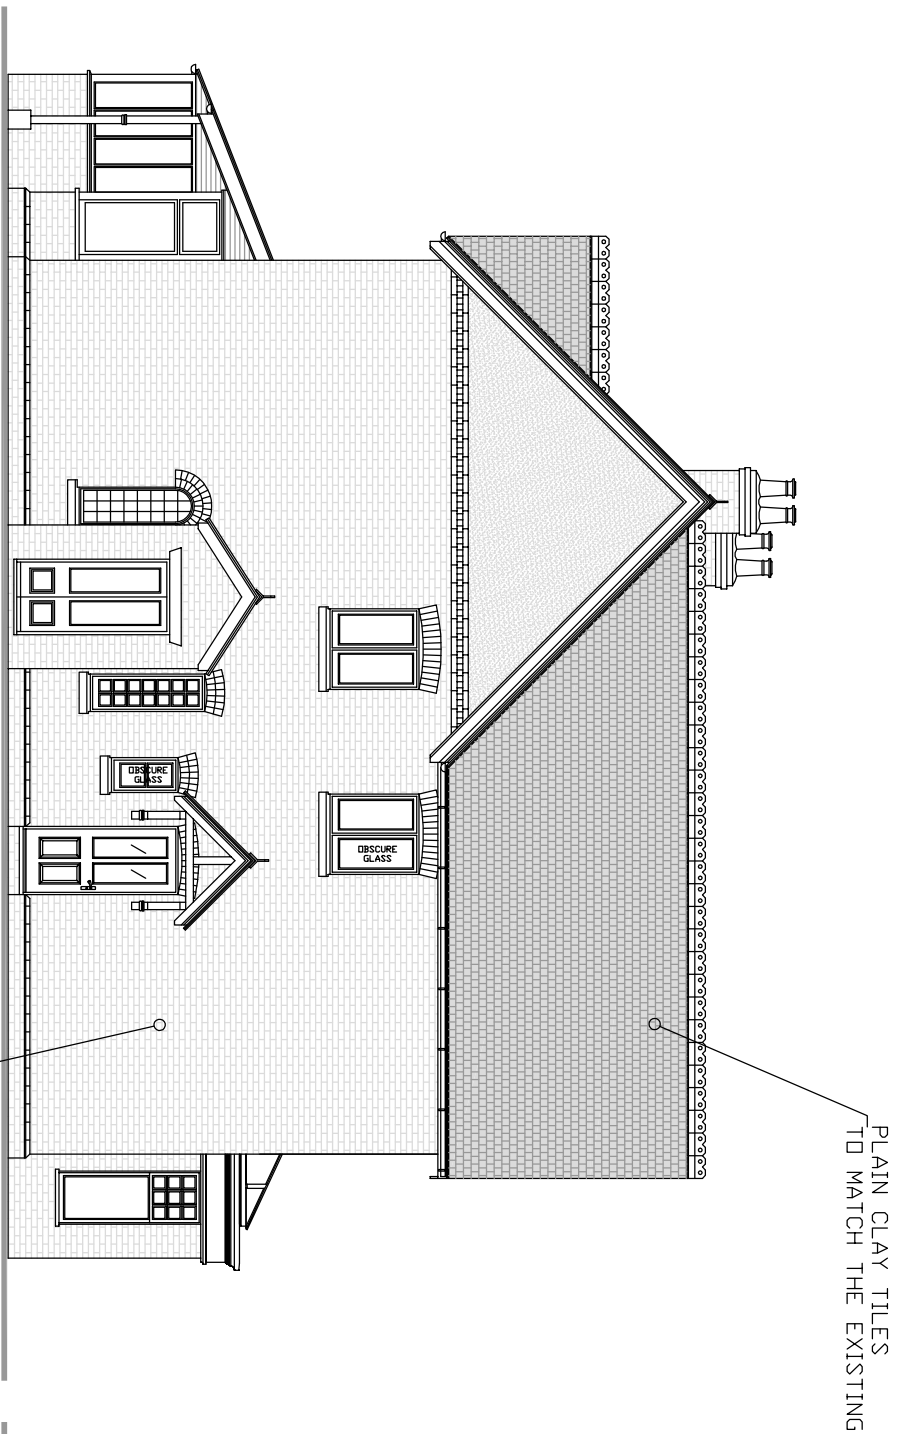

SIDE (WEST) ELEVATION



REAR (NORTH) ELEVATION

SIDE (EAST) ELEVATION

NEW BRICKWORK TO MATCH THE EXISTING

PAINTED TIMBER WINDOWS TO MATCH THE EXISTING

PAINTED TIMBER WINDOWS

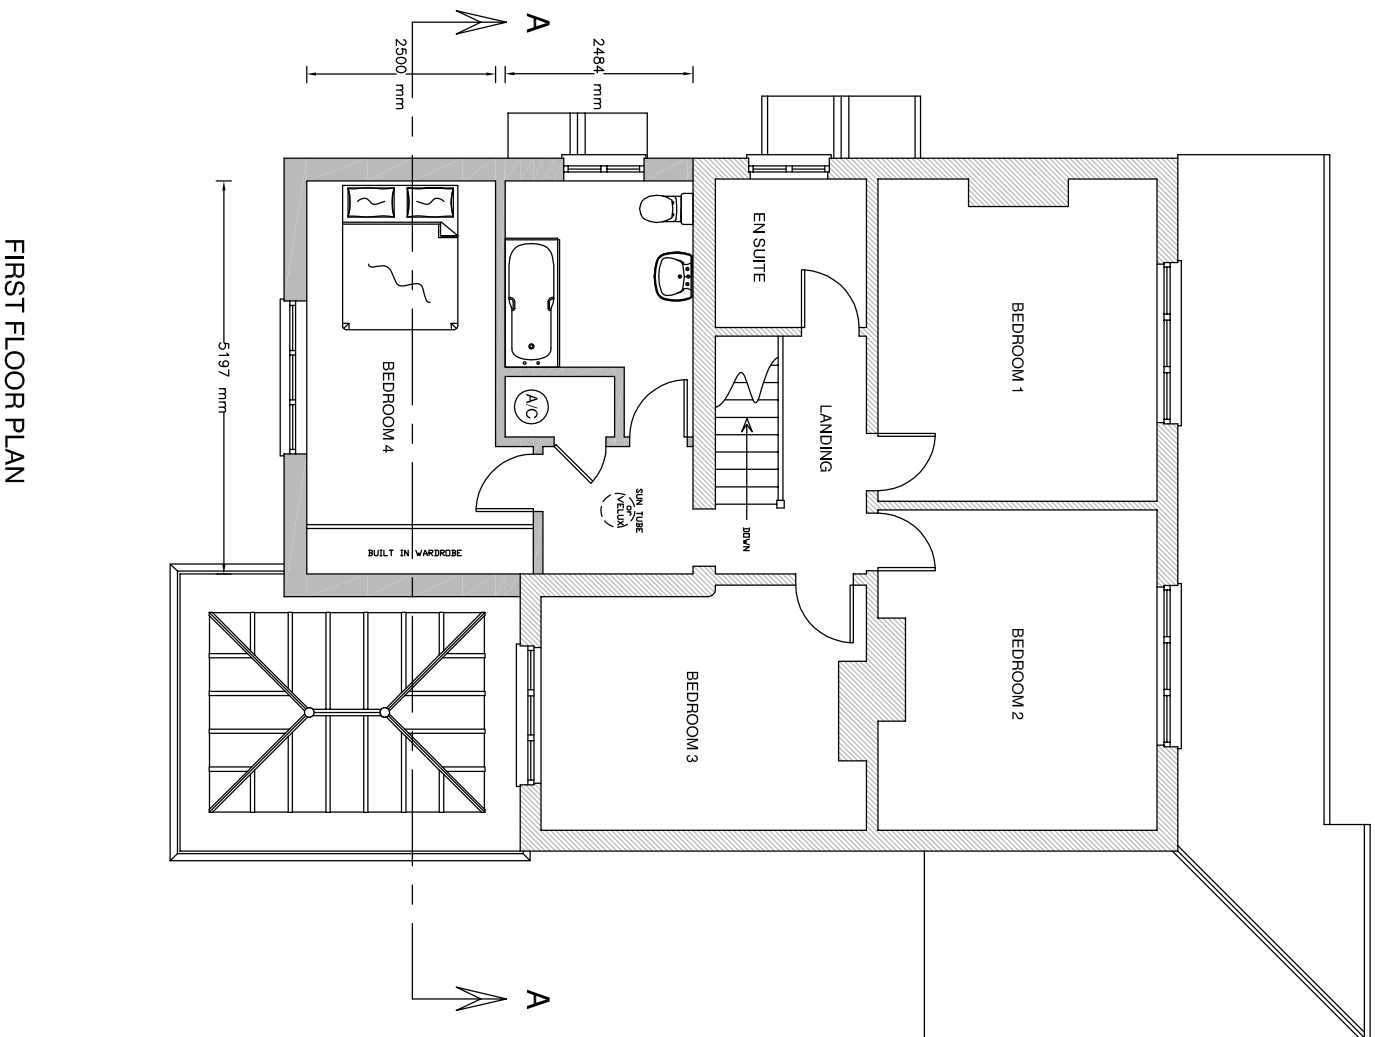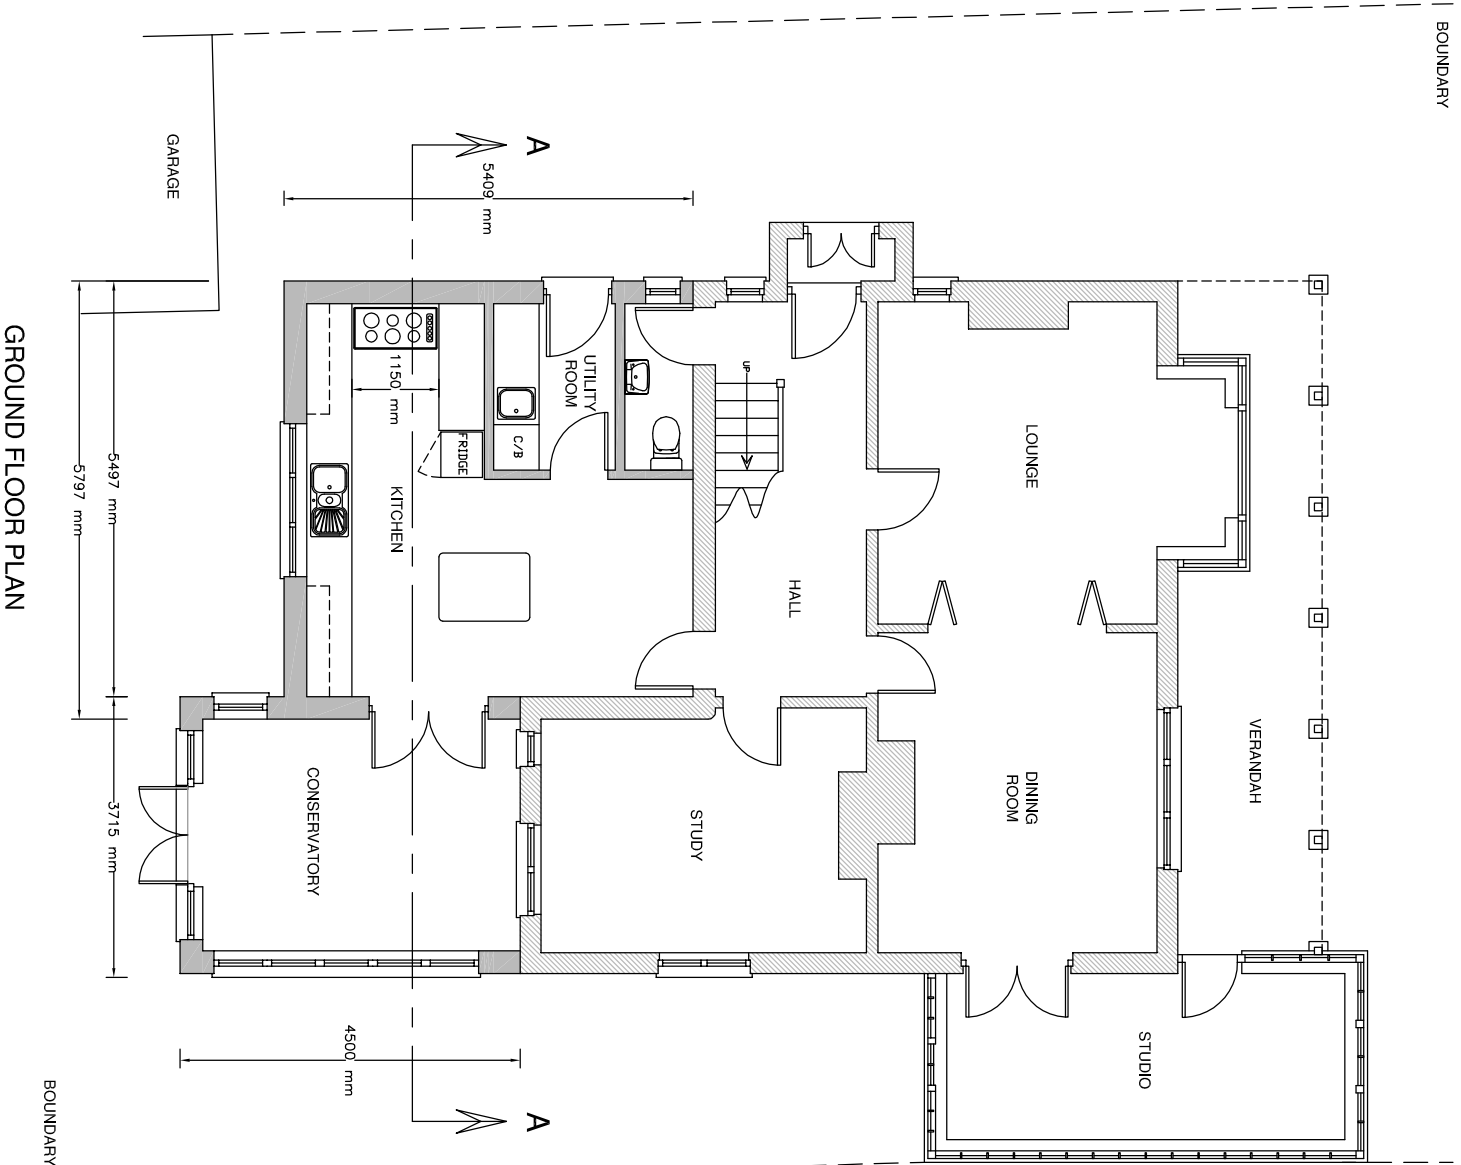

Existing Walls
Proposed Walls

Proposed two storey rear extension & conservatory
Proposed Plans

Project Name and Address
Mr & Mrs Palmer
6 St George's Avenue
Warblington
Havant
PO9 2RX

Whole Concepts
1 Wordsworth Road
Southampton, SO15 5LX
Tel: 07803 079640

Project Rev.3
Date 11.06.12
Scale 1:100@A2
Sheet 2

THIS DRAWING IS THE COPYRIGHT OF WHOLE CONCEPTS ©