

20/11/2012

**PERMIT**

HAWKINS BOROUGH  
COUNCIL

24 JAN 2012

**RECEIVED**

PATIO


All types of fencing,  
gates, trellis and pergolas  
supplied and erected.  
Plus hedges removed.



FENCING SPECIALIST

Tel: 01243 787521 • Mob: 07973 286316 • Fax 01243 787532

16 Upton Road  
Chichester  
West Sussex  
PO19 8QJ

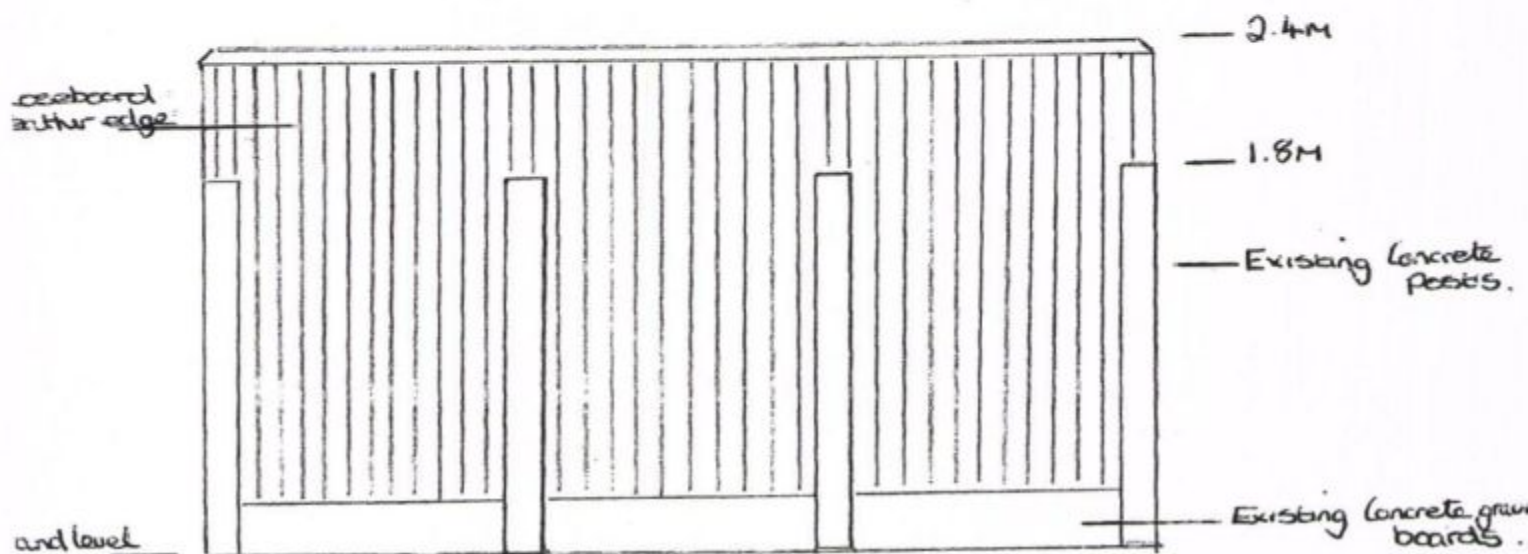

Ref: Rear garden fencing - rough plan for Mr N Athern of:

101 Elm Grove,  
Hayling Island.

Existing fence is 1.8m high. We will remove the panels and build in closeboard fencing using featheredge boards, aris rails and capping rail along the top, at the new height of 2.4m.

Existing posts will remain to keep the original line.

Please do not hesitate to contact me to discuss further,

Email - lakeroad@live.co.uk.

Muee Skar, >

HAVANT BOROUGH  
COUNCIL

24 JAN 2012

RECEIVED