PERMIT

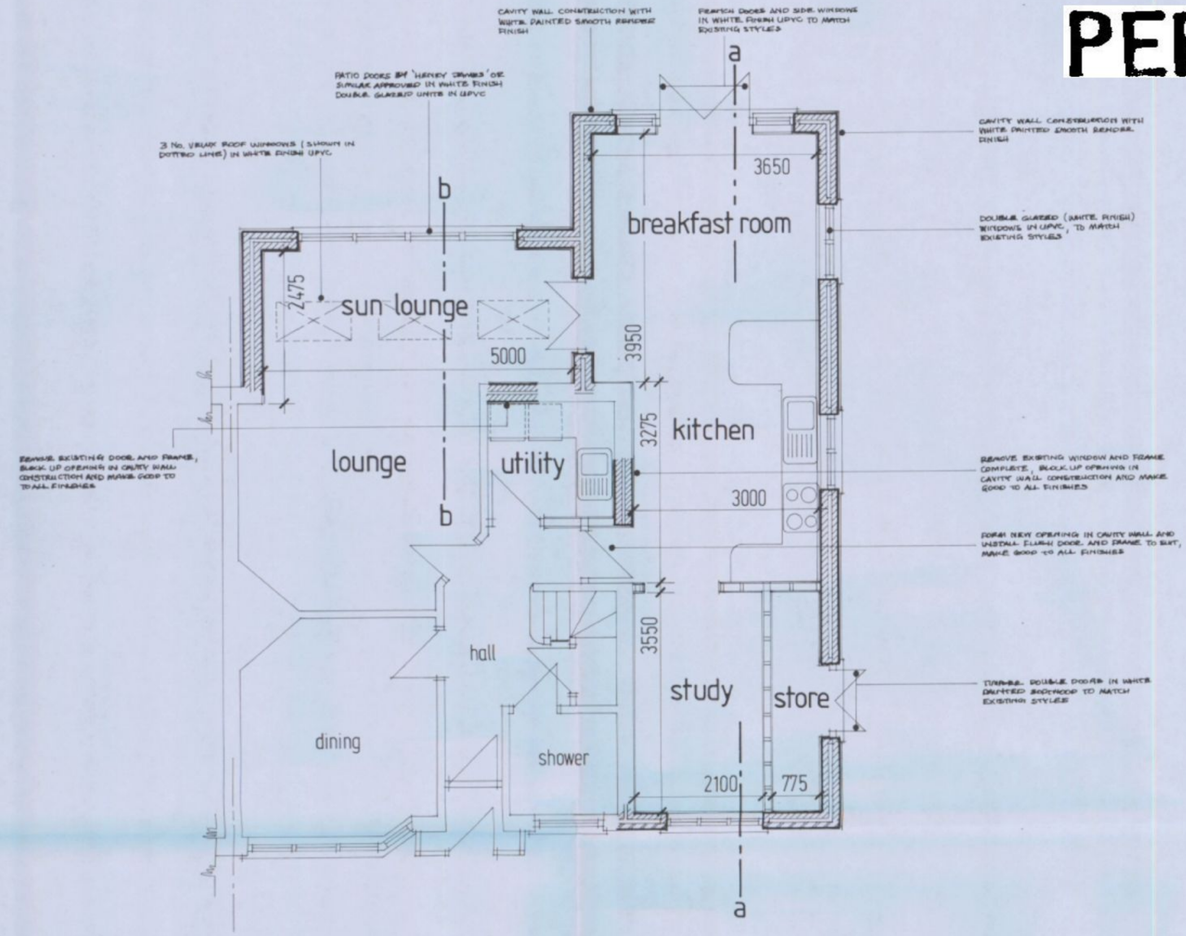

Ground Floor Plan Proposed

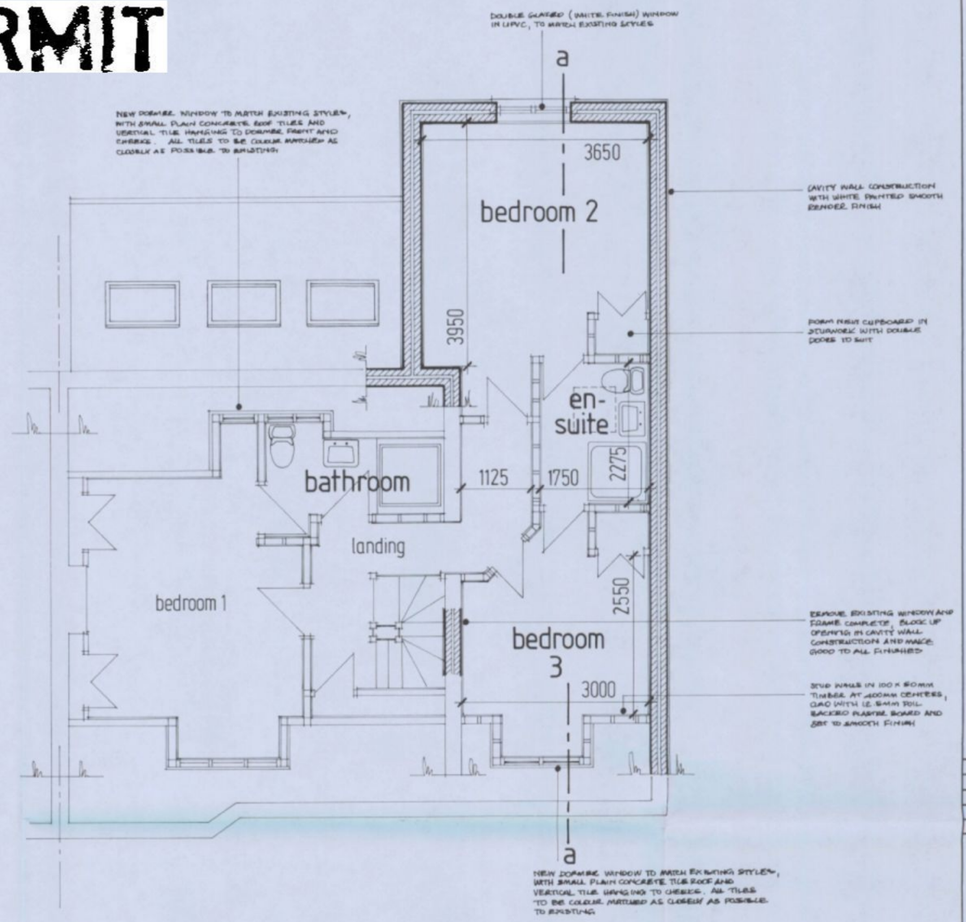

First Floor Plan Proposed

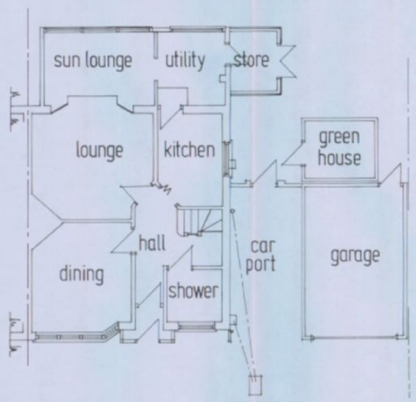

GROUND FLOOR PLAN EXISTING

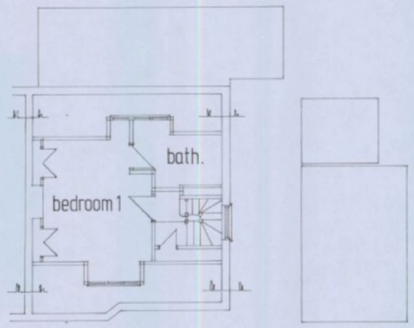

FIRST FLOOR PLAN EXISTING

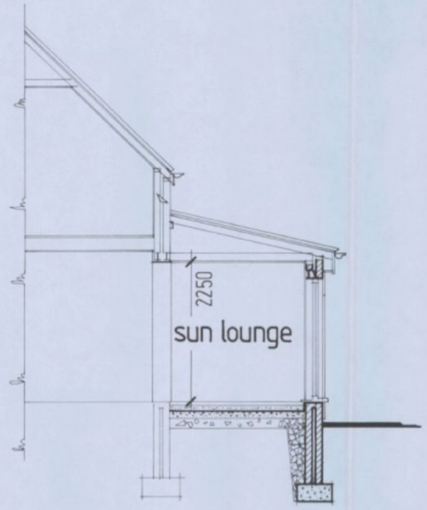

Section bb

Notes:
All dimensions must be checked on site

A	15 - 12 - 10	SUBMIT TO PLANNING DEPARTMENT
	Date	Revisions

©copyright

HAVANT BOROUGH COUNCIL
21 DEC 2010
RECEIVED

Client
Mr. & Mrs. G. West

Job Title
SIDE AND REAR DOUBLE STOREY EXTENSION AT 26 MENGHAM AVENUE, HAYLING ISLAND, PO11 9JB

Drawing Title
Existing & Proposed Ground & First Floor Plans

Scale 1:50 1:100

Date 14 - 12 - 10 | Drawn by NJW

Drg. No. 1412/10 Sh.2of2 | Rev.

REPROPOINT 2409

594 x 841mm A1