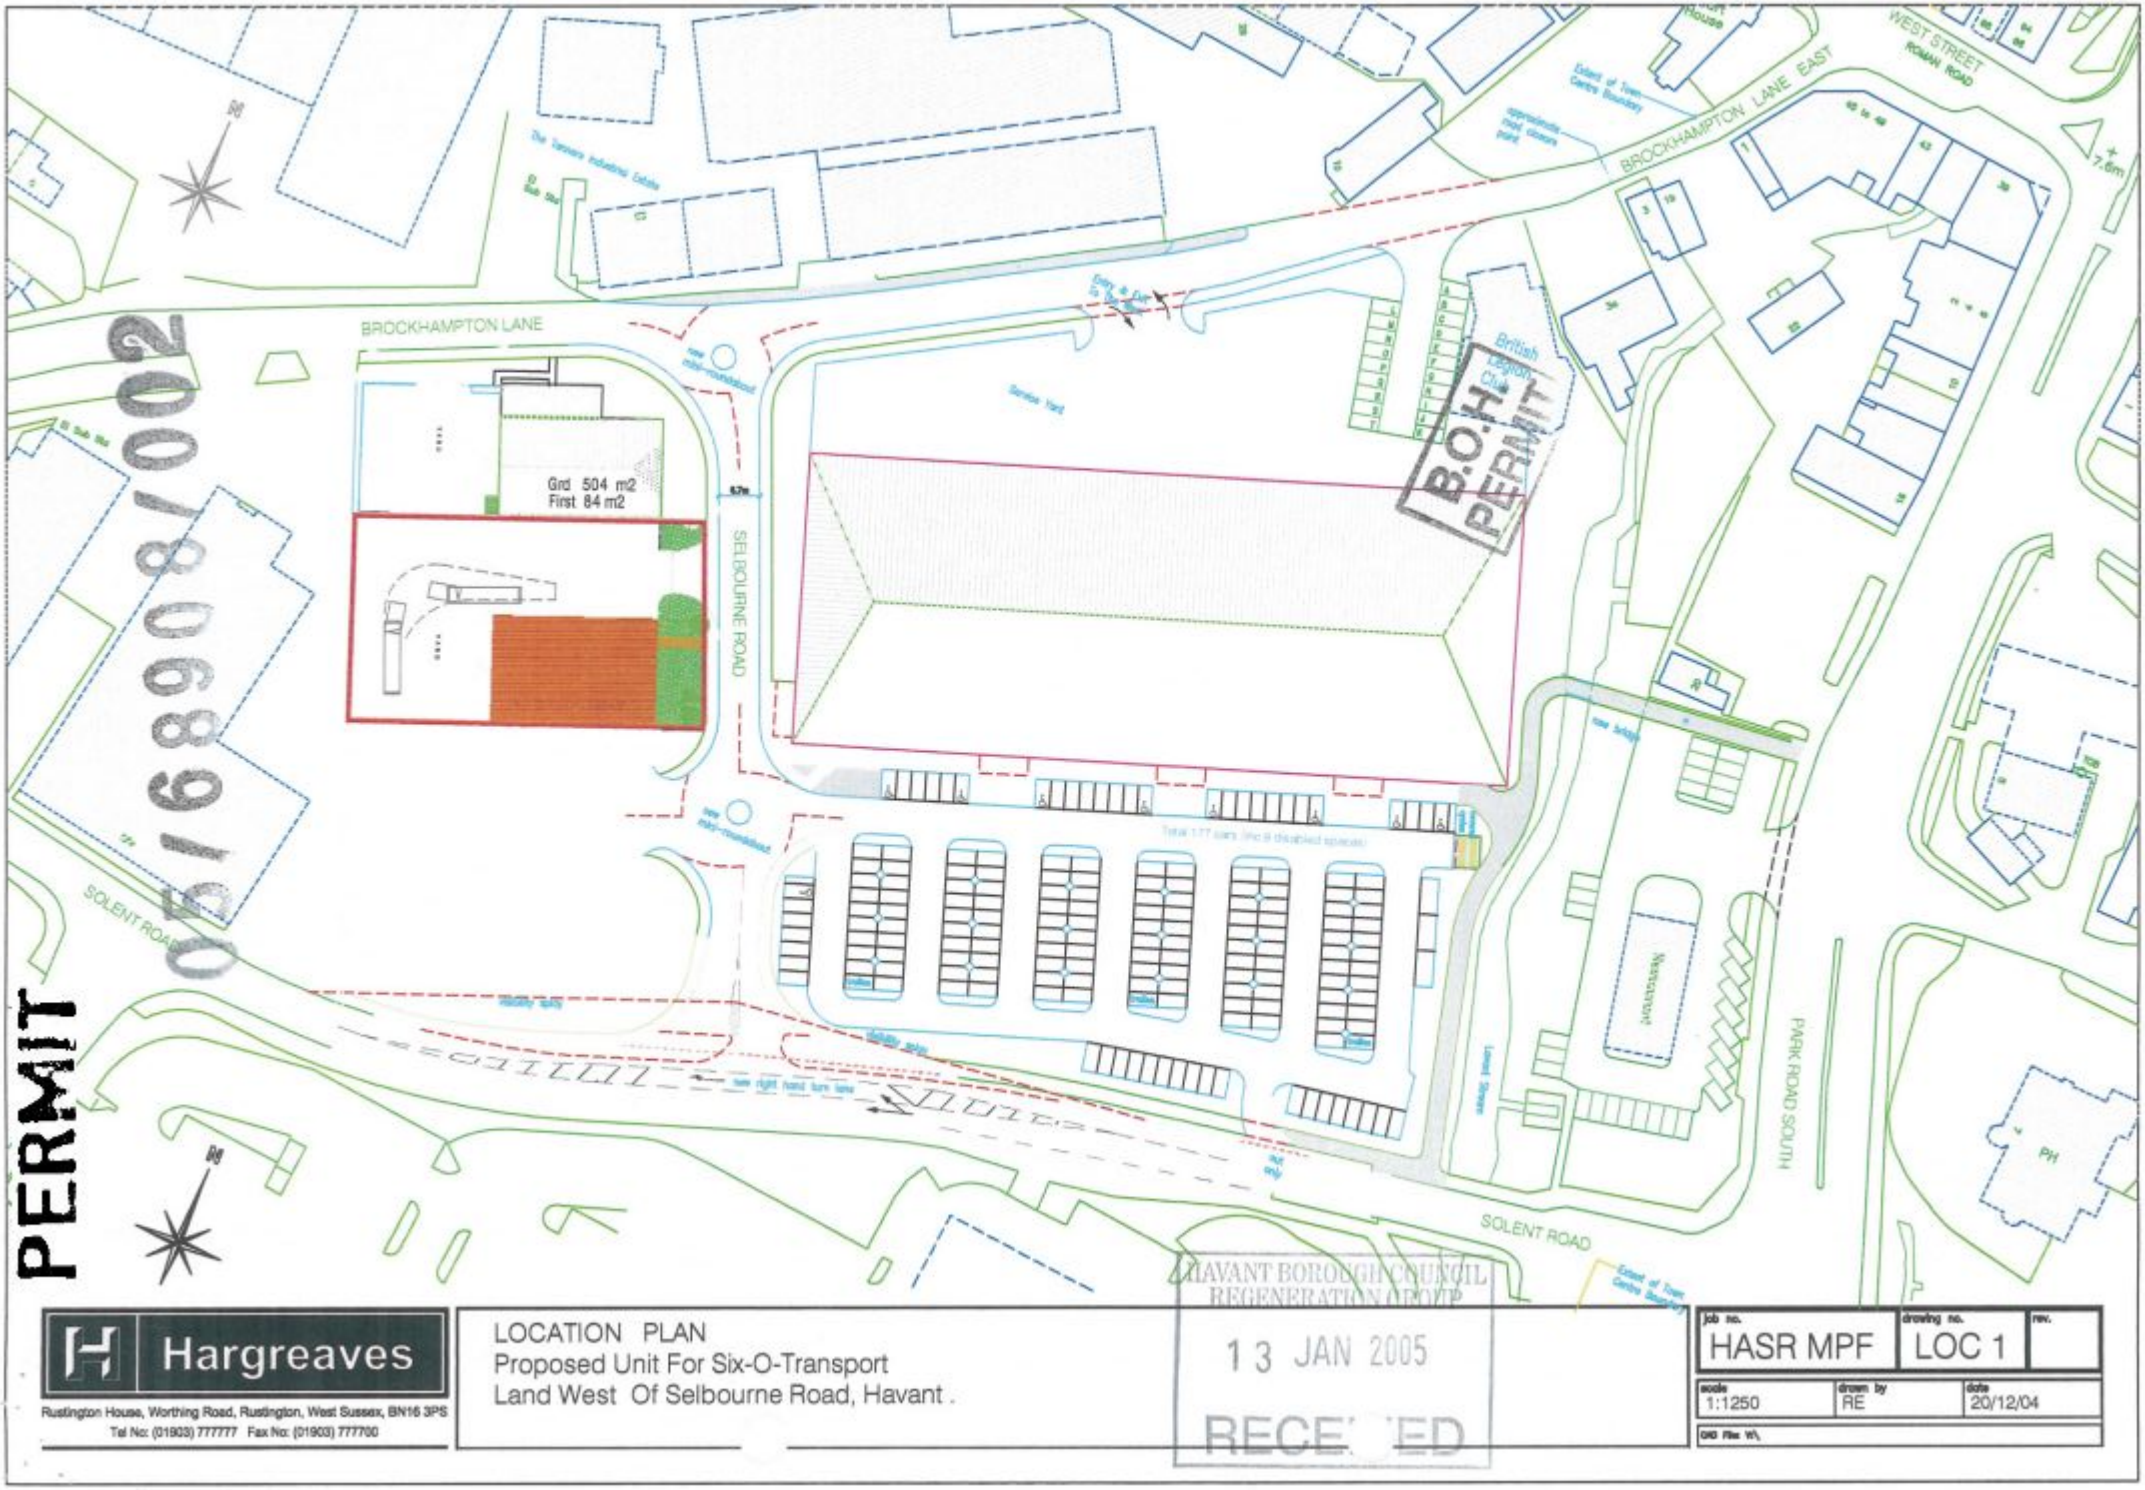



HAVANT BOROUGH COUNCIL
REGENERATION GROUP
13 JAN 2005
RECEIVED

Hargreaves

Rustington House, Worthing Road, Rustington, West Sussex, BN16 3PS
Tel No: (01903) 777777 Fax No: (01903) 777700

LOCATION PLAN
Proposed Unit For Six-O-Transport
Land West Of Selbourne Road, Havant .

| job no. | drawing no. | rev. |
|---|---|---|
| HASR MPF | LOC 1 | |

| scale | drawn by | date |
|---|---|---|
| 1:1250 | RE | 20/12/04 |

CAD File: W:\