

0 1 2 3 4 5 scale 1:50. m.


0 2 4 6 8 10 scale 1:100.m.

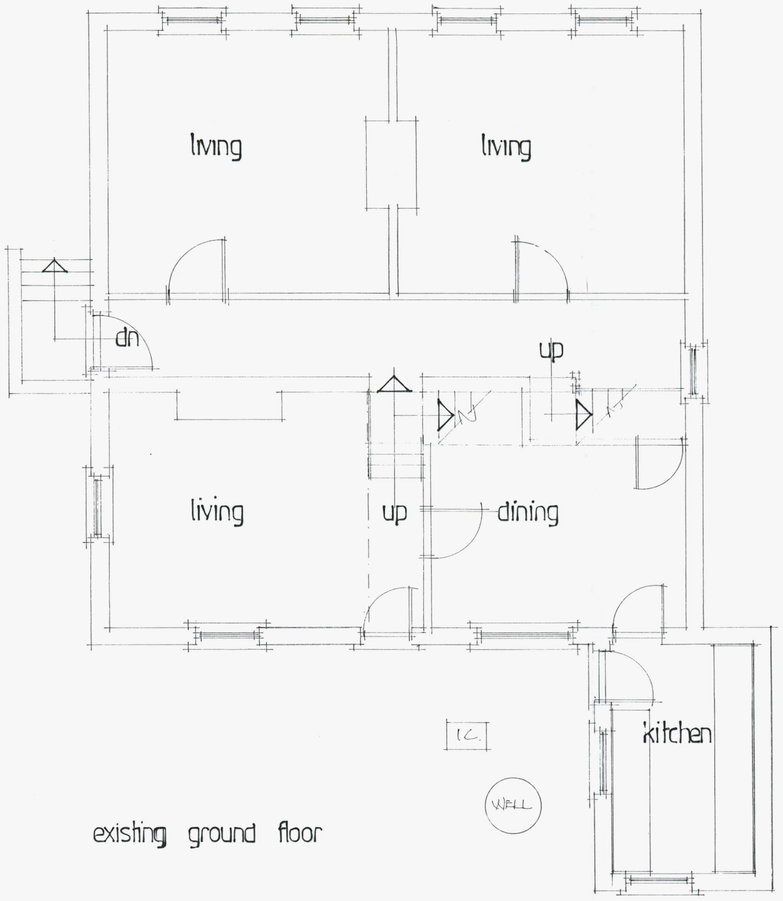


existing ground floor

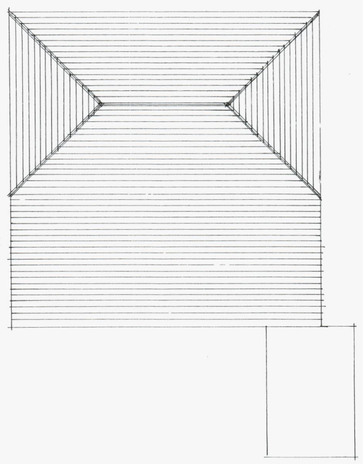

existing roof plan

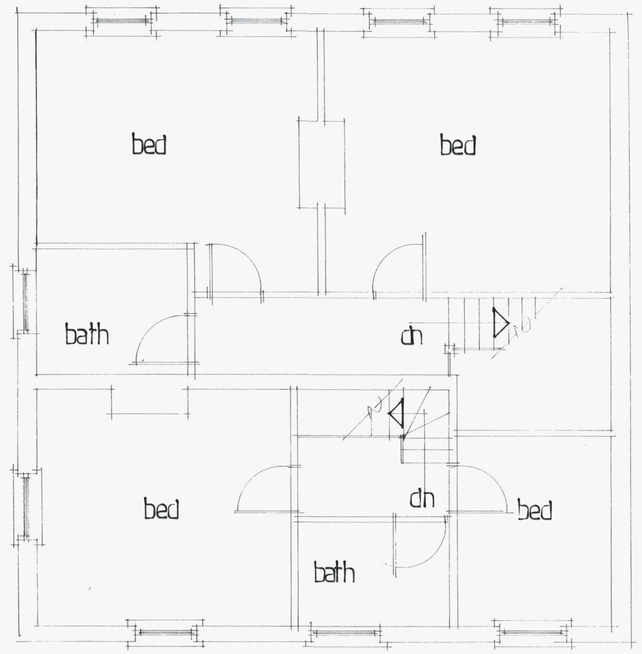

first floor plan

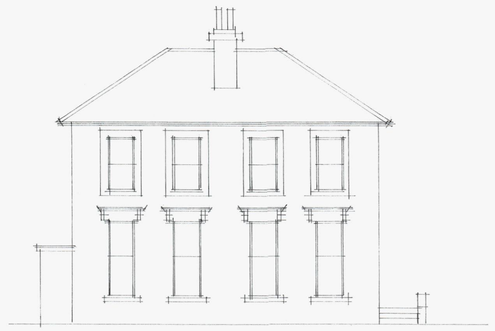


front



rear



side

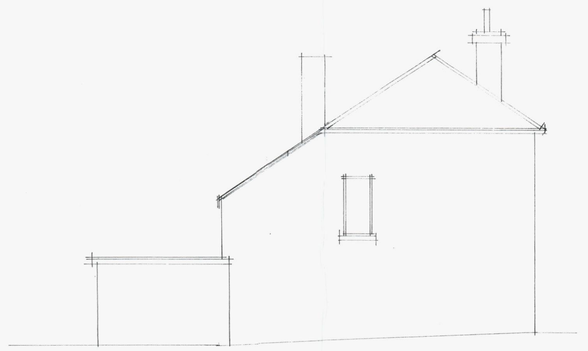

side

Note:
All dimensions must be checked on site and not scaled from this drawing.
EXCEPT FOR LOCAL AUTHORITY PLANNING PURPOSES

A		
	Date	Revision

© copyright

THORNS-YOUNG
ARCHITECTURAL

THORNS-YOUNG LTD.
232 London Road, North End, Portsmouth. PO2 9JQ
Tel: (0023) 9267 2883 Fax: (0023) 9266 3457

Client
MR AND MRS. THOMSON

Job Title
360, LONDON ROAD
WATERLOOVILLE
HANTS.

HAVANT BOROUGH COUNCIL
25 AUG 2011
RECEIVED

Drawing Title
EXISTING PLANS AND ELEVATIONS.

Scale 1:50 + 1:100

Date AUG. 2011 Drawn by CMC.

Drg. No. 4102:11:1 Rev.