



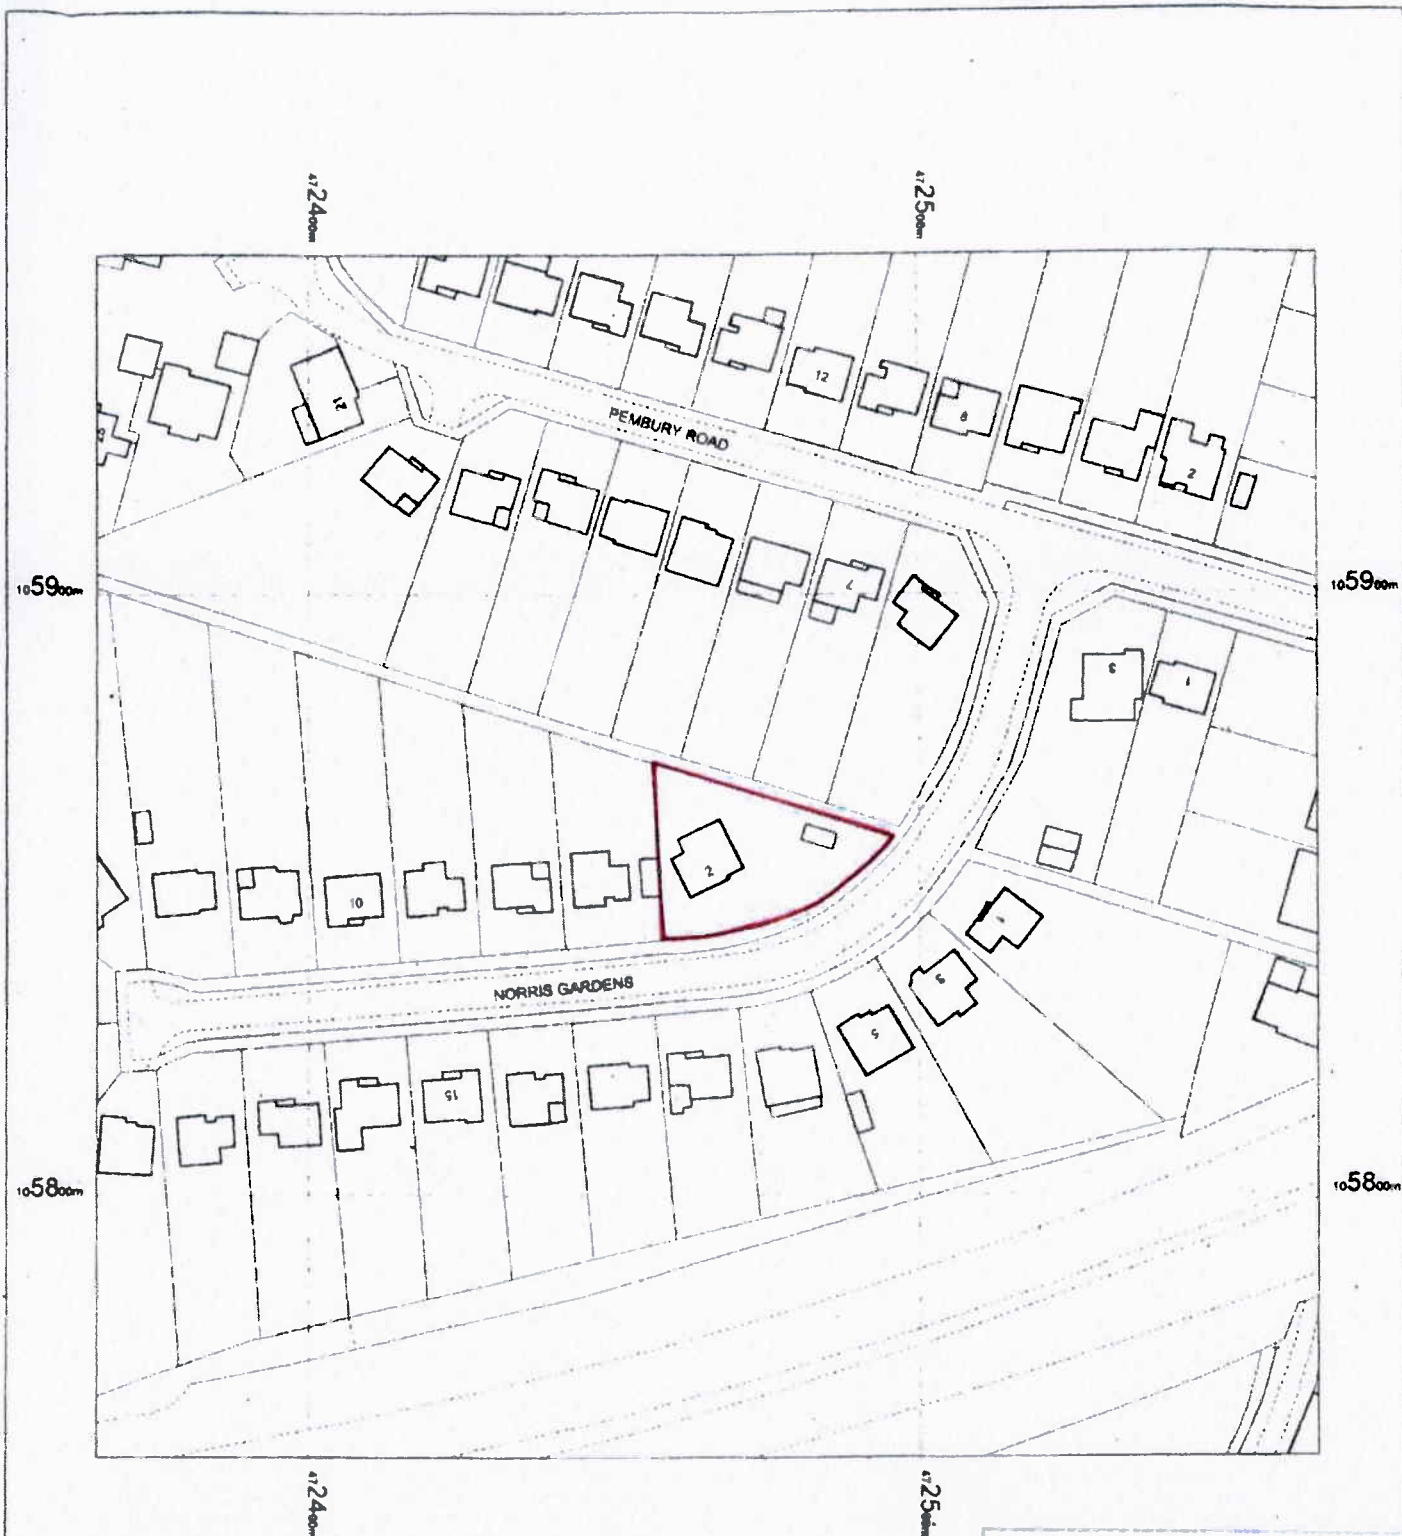

HAVANT BOROUGH COUNCIL
DEVELOPMENT CONTROL

19 MAR 2013

RECEIVED

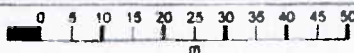

HAVANT BOROUGH COUNCIL

07 JUN 2012

RECEIVED



OS Mastermap
08 December 2011, ID: BW1-00114532
maps.blackwell.co.uk

1:1250 scale print at A4, Centre: 472465 E, 105856 N

©Crown Copyright. Licence no. 100041040

Mapping
sourced from

OS Ordnance
Survey

BLACKWELL'S
www.blackwellmapping.co.uk

TEL: 02920 228 779
maps.cardiff@blackwell.co.uk