



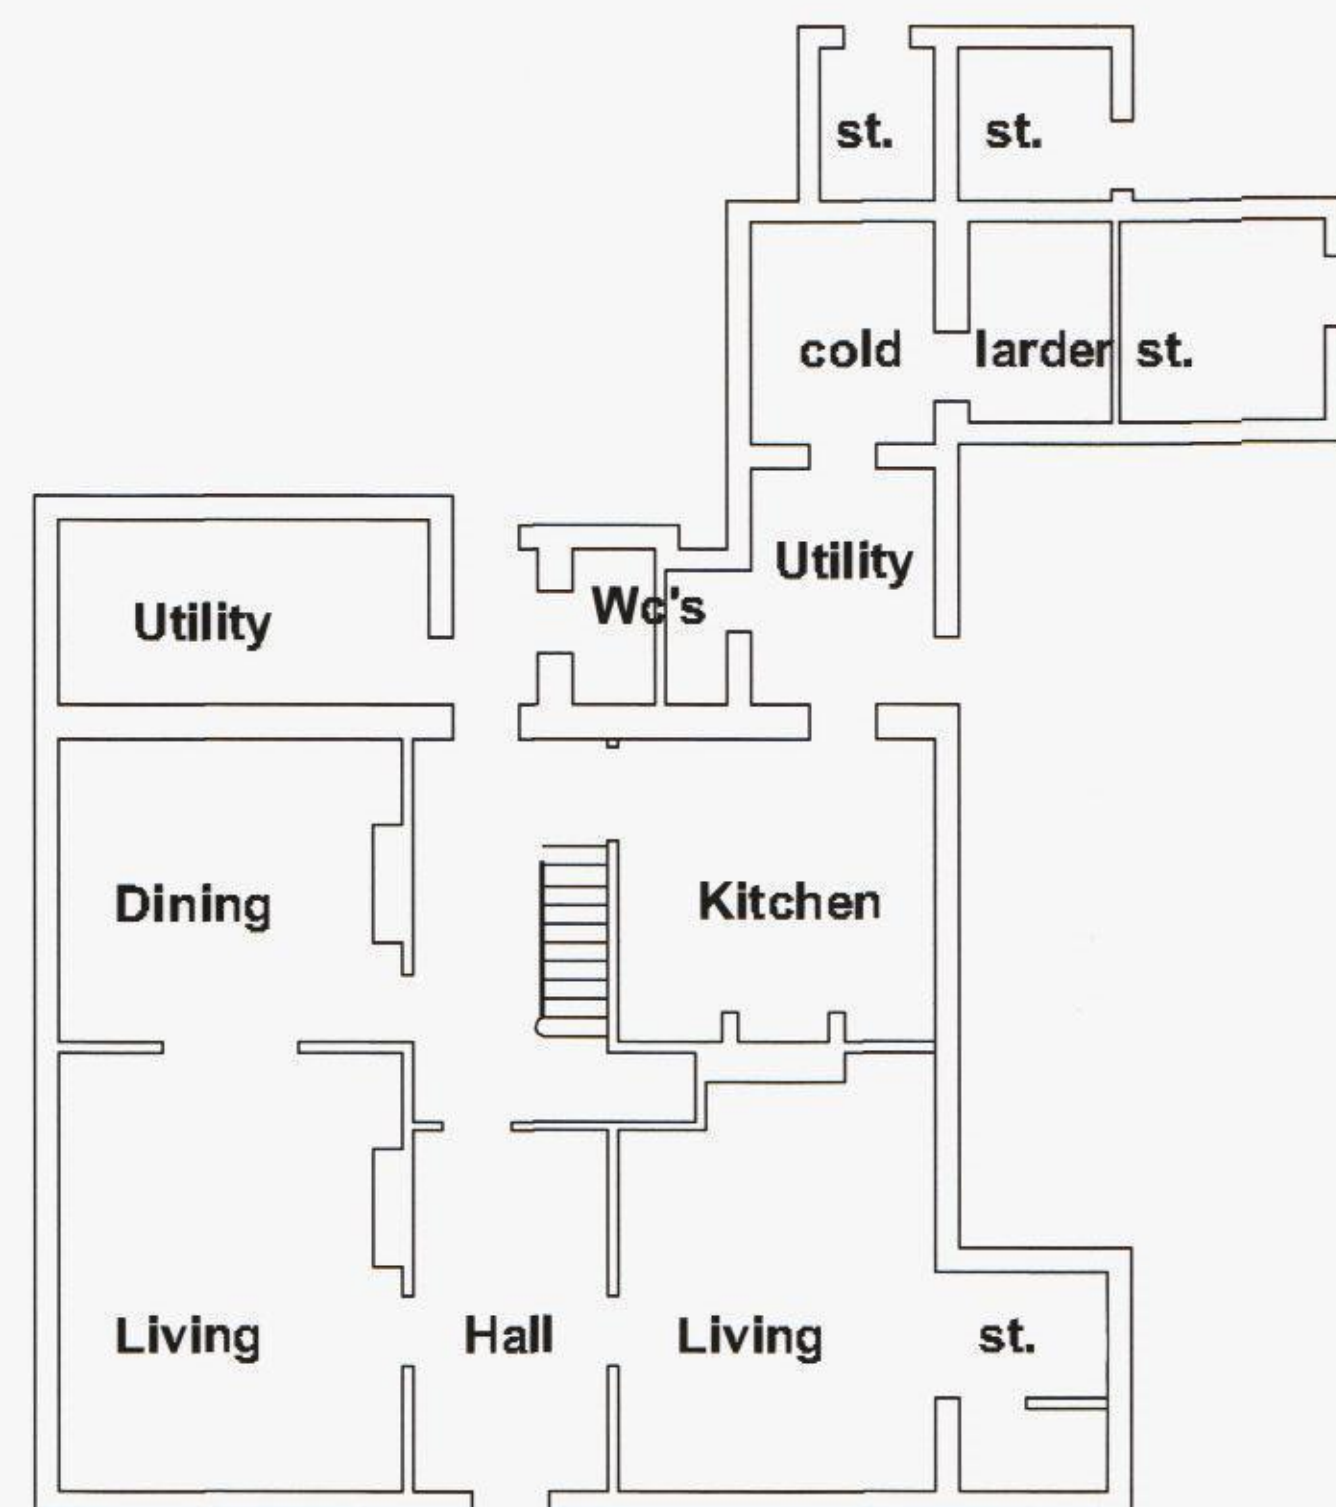


Ground

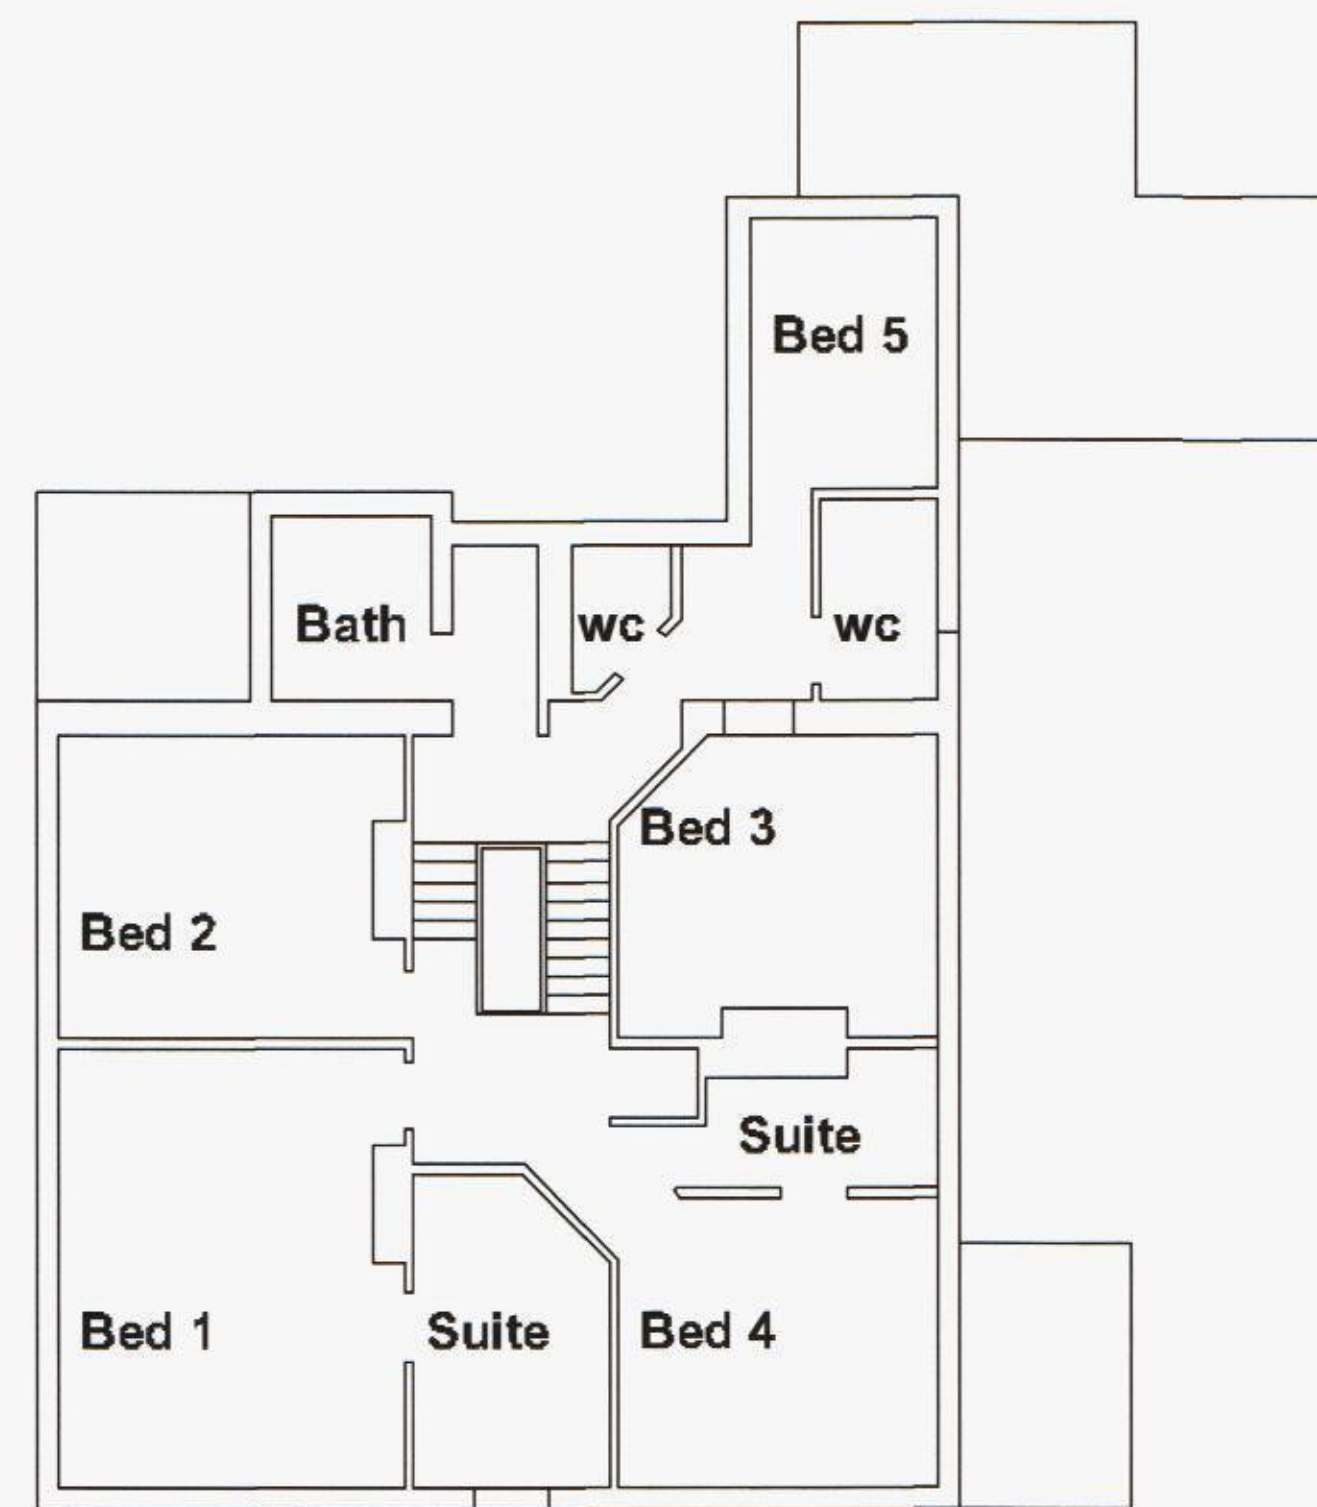


First

Existing

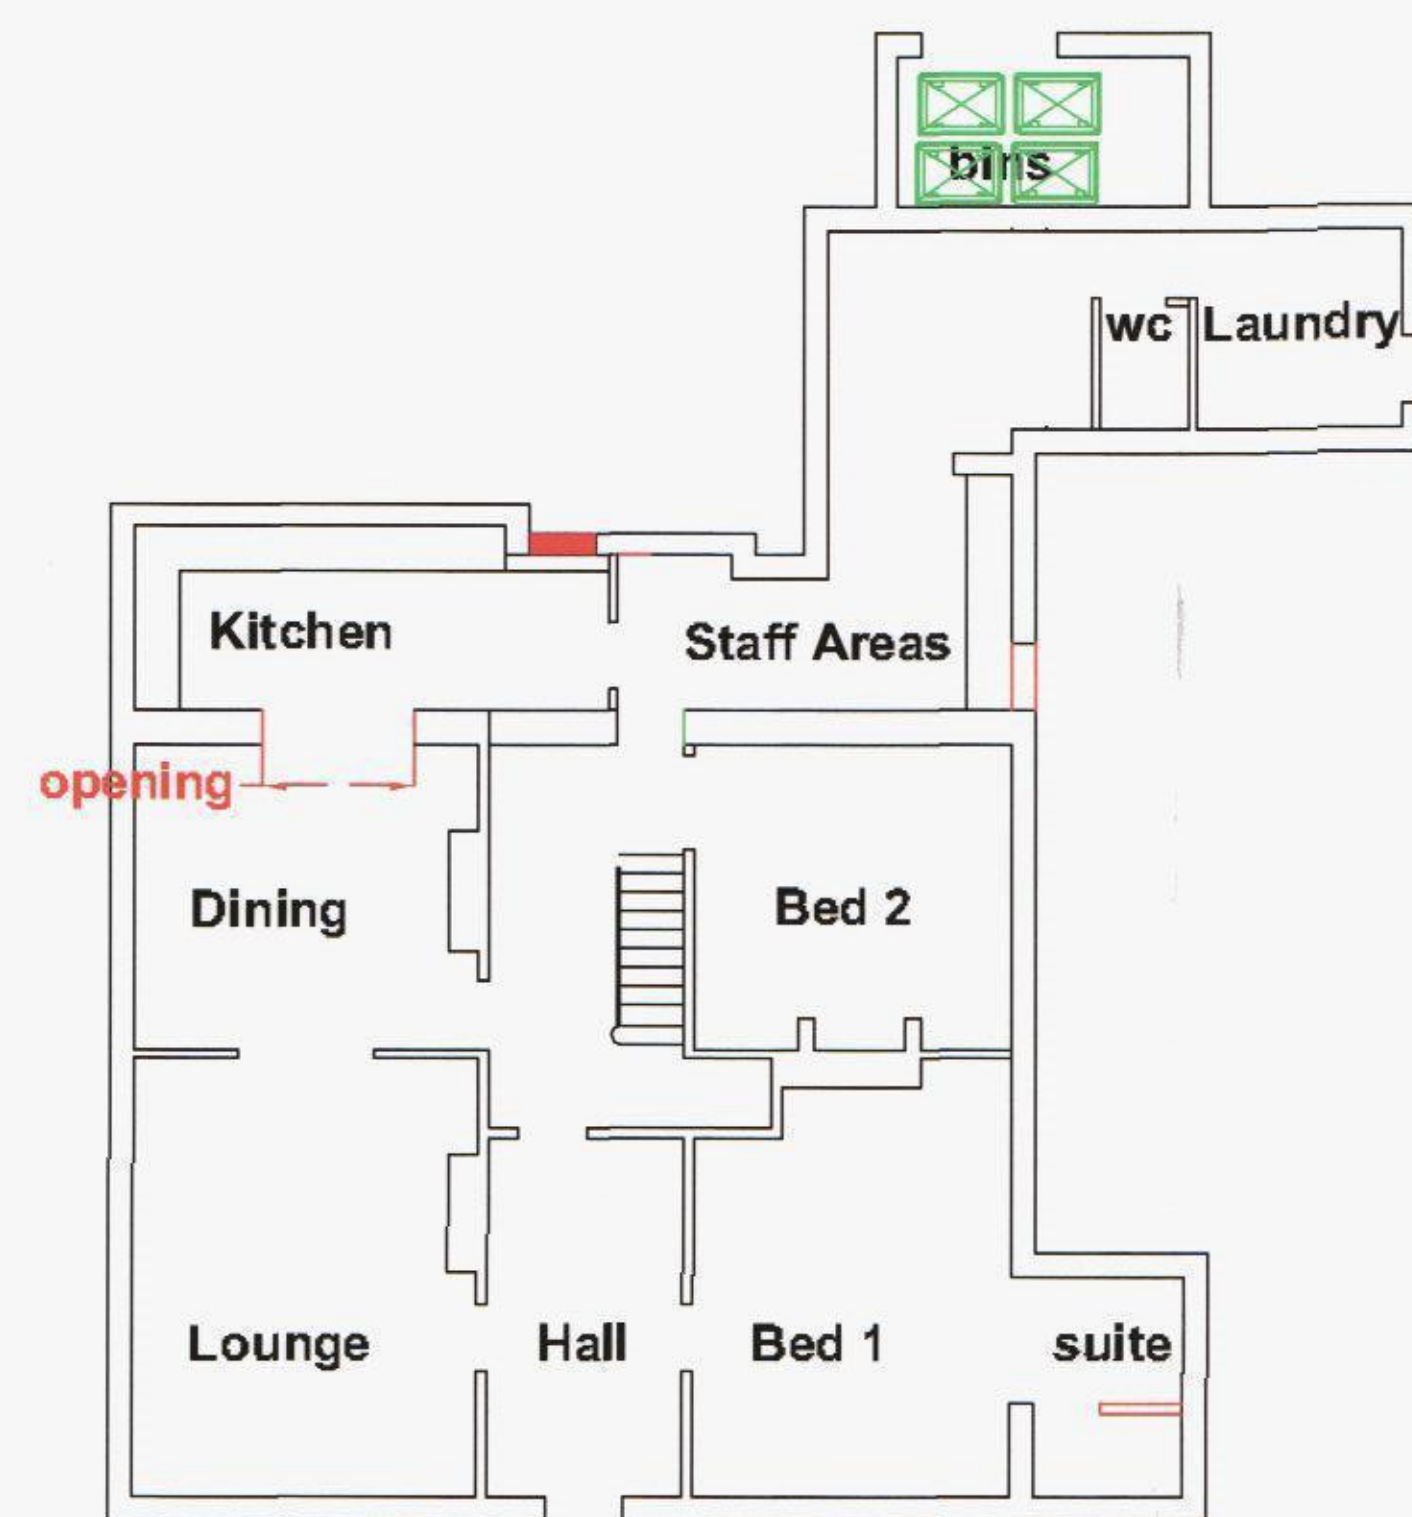


Ground

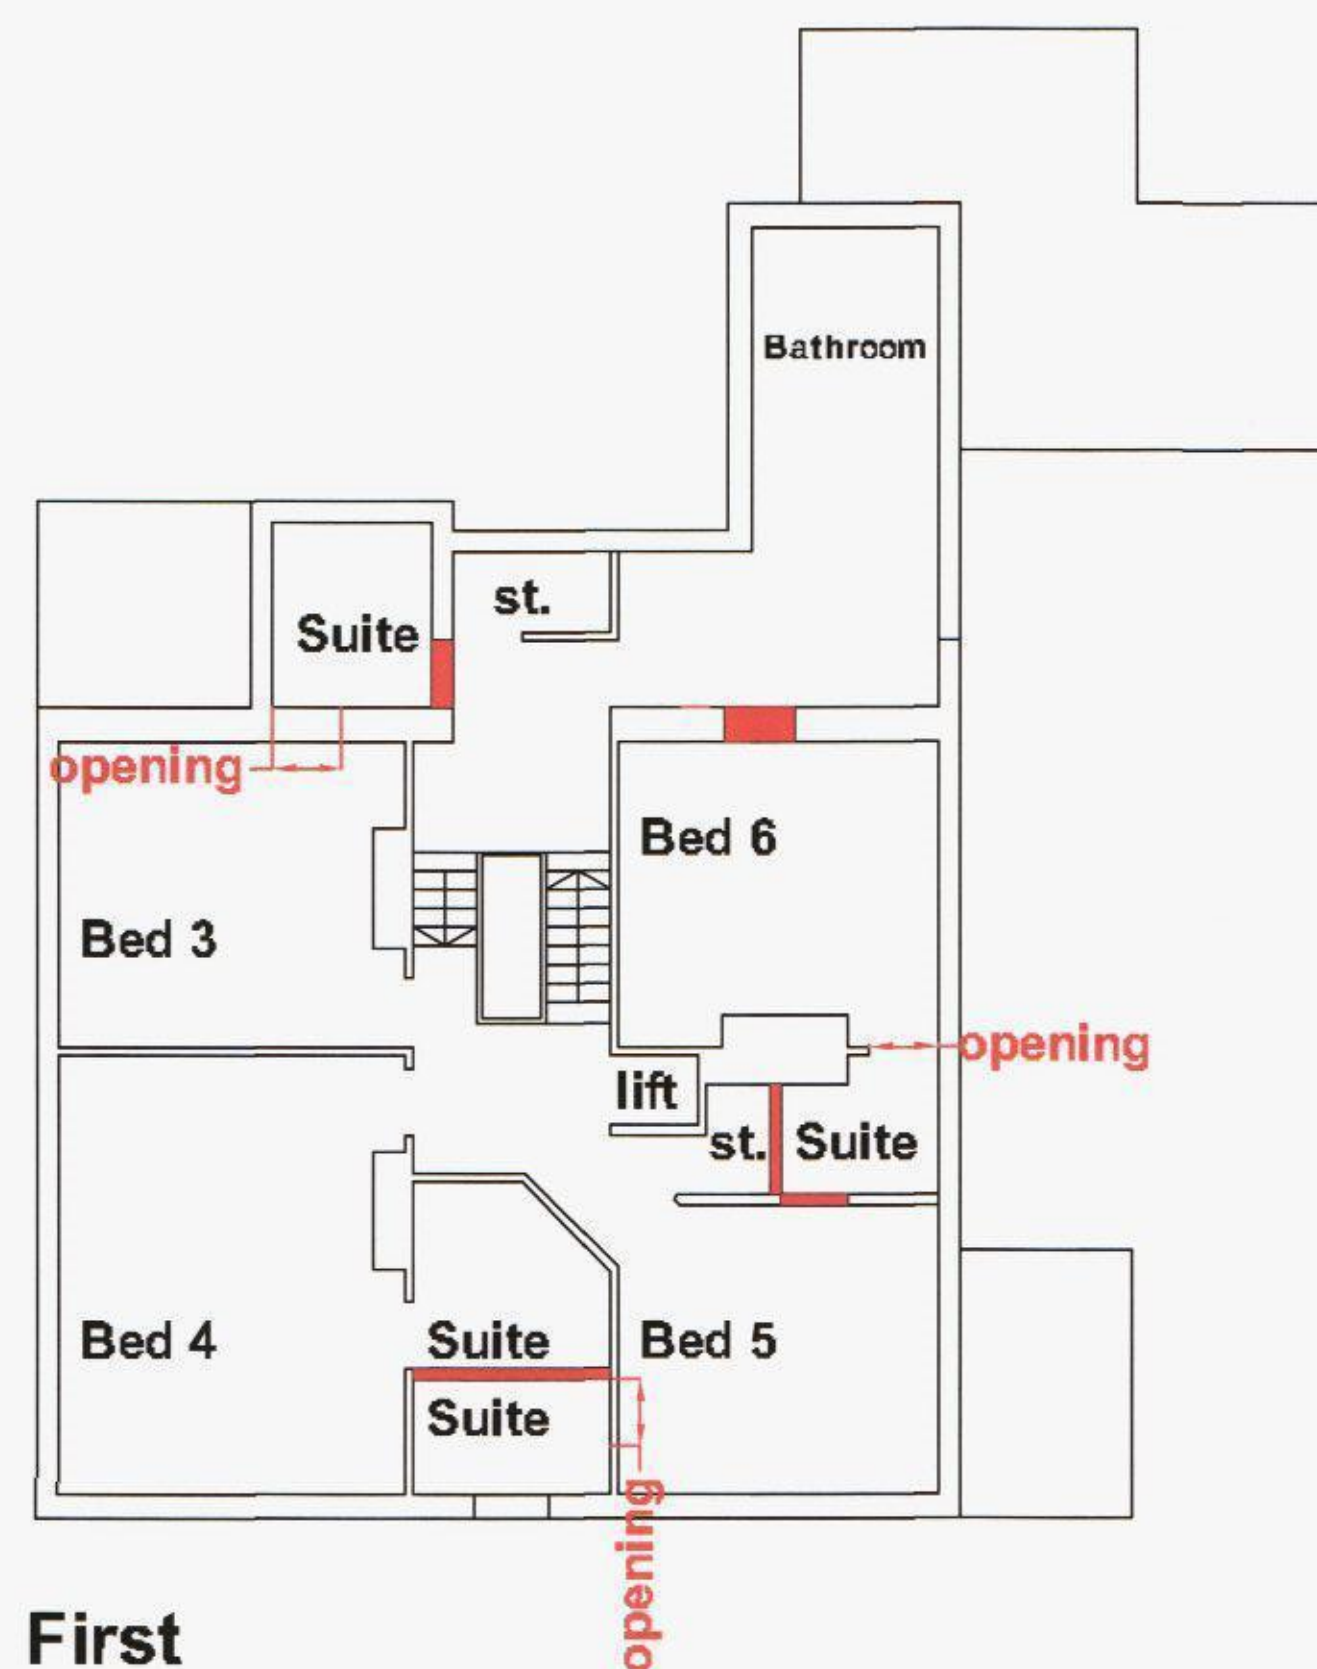

First

Proposed

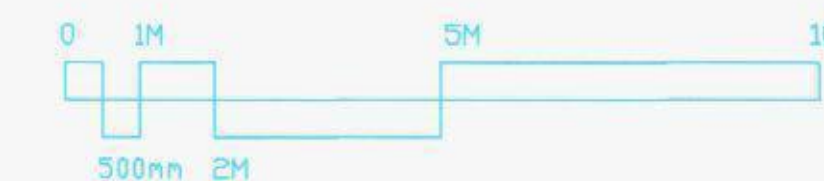

REVISION B PROPOSED ALTERATIONS AMENDED - 24/05/13 - PG

REVISION A BEDROOM NUMBERS CORRECTED - 20/05/13 - PG

SCALE 1/100

DATE May 2013

PROJECT 42, Bedhampton Hill Havant

DESCRIPTION Existing Building Conversion

AUTHOR PG

DRAWING NO 12/100/P04

PETER GALLOWAY PARTNERSHIP

pgp
ARCHITECTS

BURGAN HOUSE, 65/67 EAST STREET,
HAVANT, HAMPSHIRE PO9 1AB

TEL 02392 475566 FAX 02392 472708