


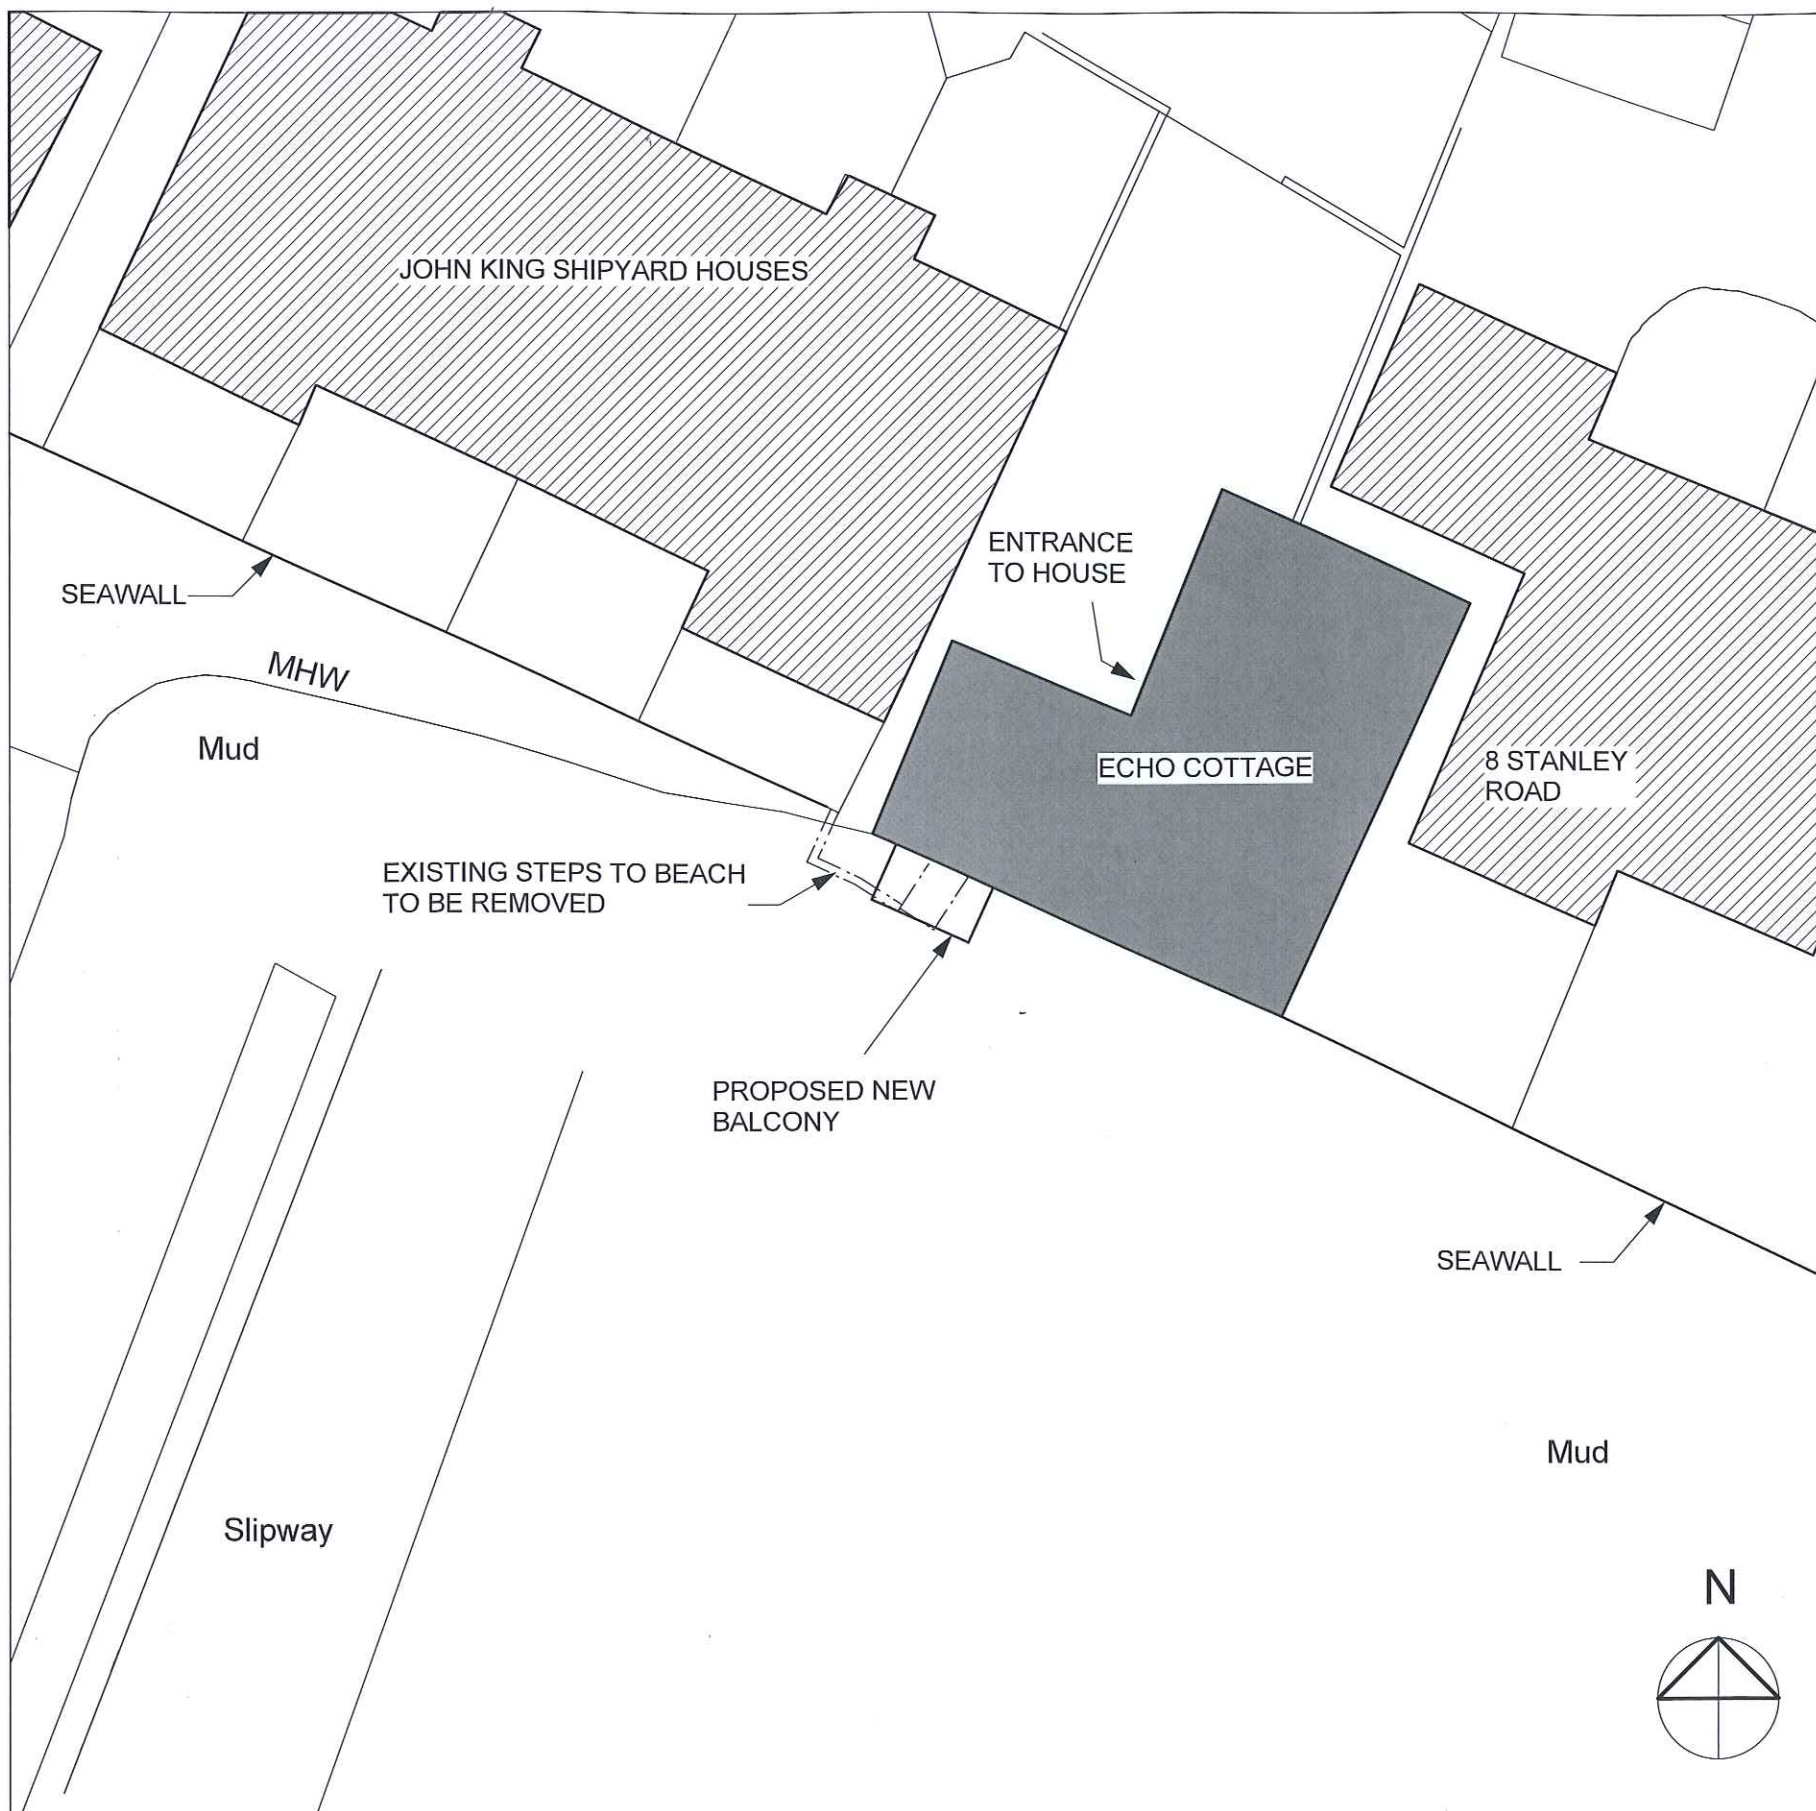


BLOCK PLAN SCALE 1:200

PROJECT; ECHO COTTAGE
JOHN KING SHIPYARD
KING STREET, EMSWORTH

SITE LOCATION AND BLOCK PLANS

SCALE 1:200, 1:1250
DATE JUNE 2013

DRAWING NUMBER 01 revision -

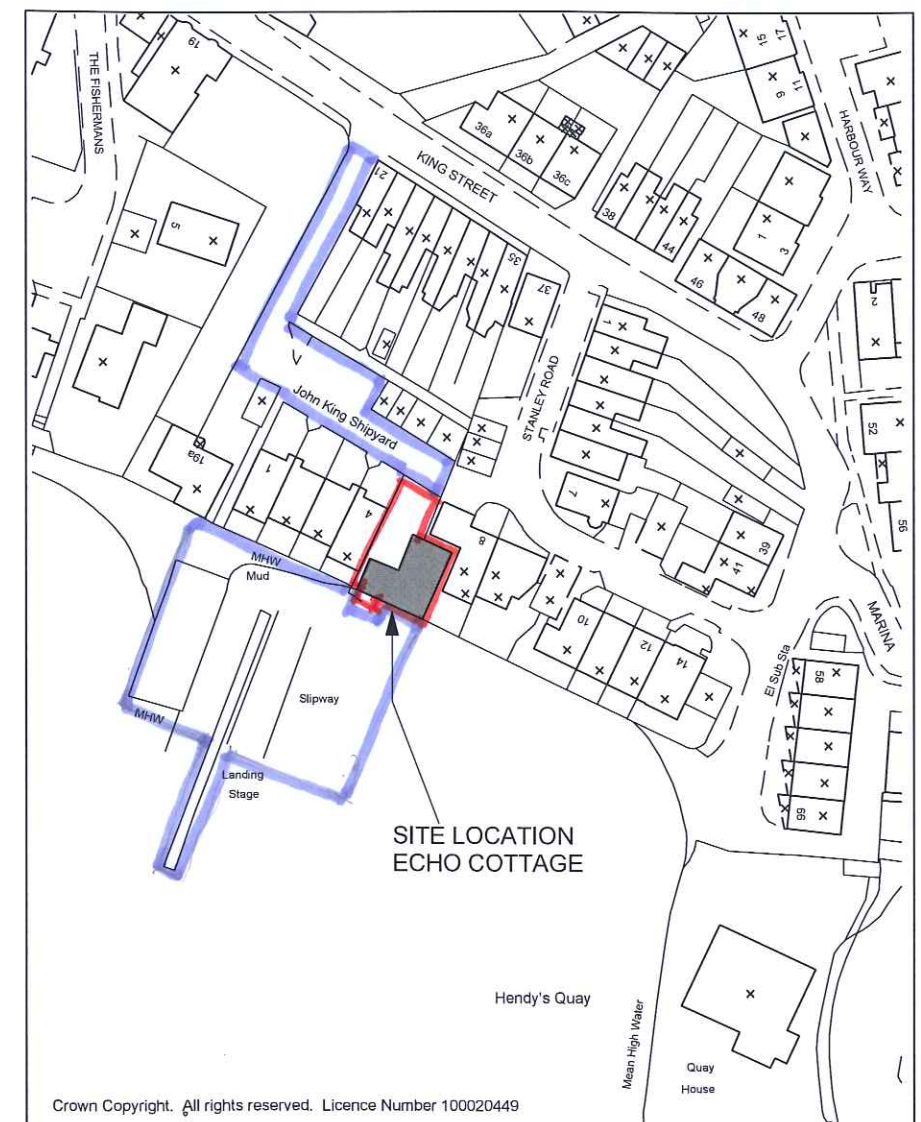

SITE LOCATION PLAN

SCALE 1:1250

NOEL WRIGHT ARCHITECTS
Alton Hampshire GU34 1AY t: 01420 542111
e: studio@noelwrightarchitects.co.uk
www.noelwrightarchitects.co.uk

