



PHYSICAL SCALE IN METERS @ 1:100

Existing Ground

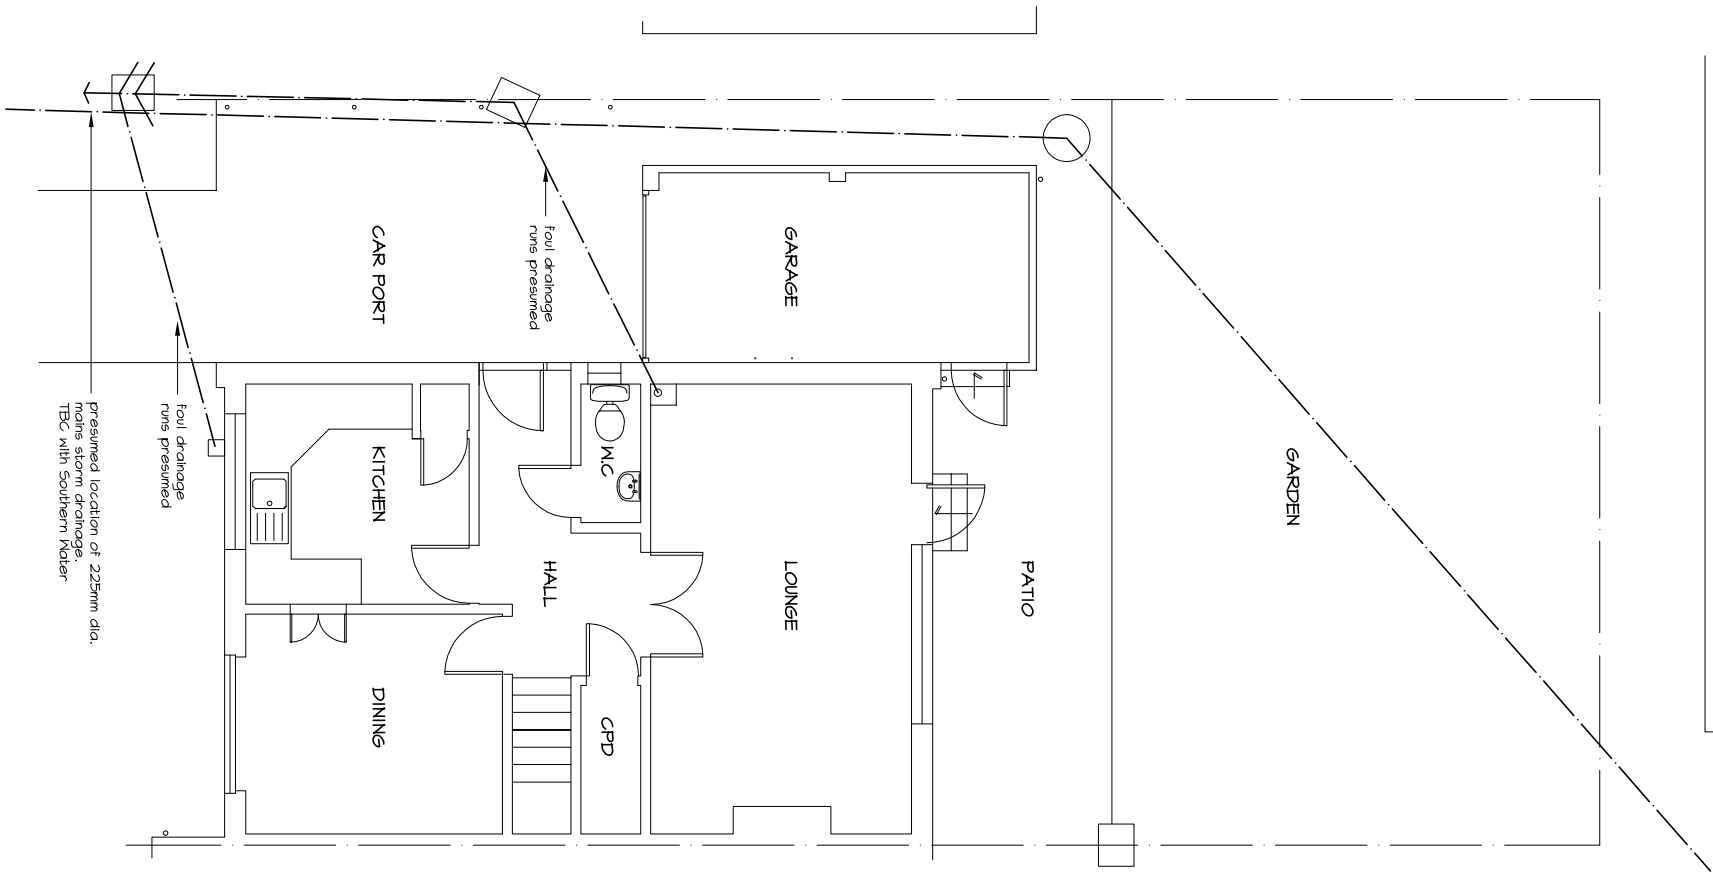

Existing Roof

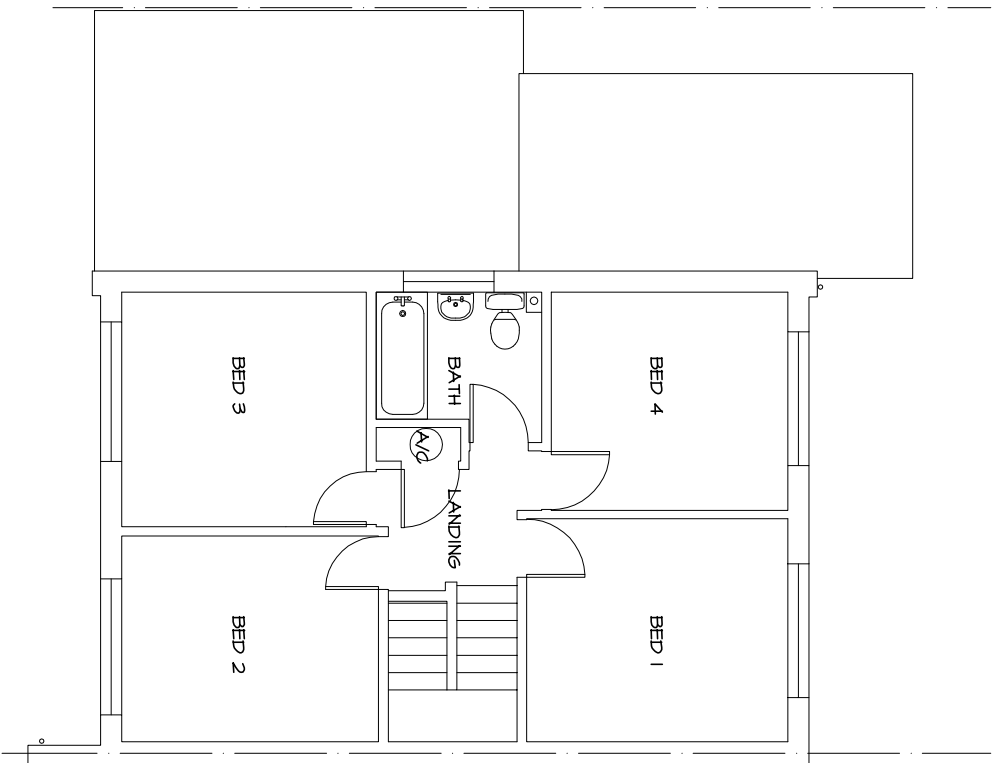

NOTES:
This drawing has been produced solely for PLANNING/DESIGN.
Do not Scale from this Drawing except for planning purposes.
Any drainage shown is presumed and to be checked with record drawings, before any commencement on site.
This drawing is the copyright of MF Designs Ltd.



mf designs ltd
Chartered Architects



52 King Street • Emsworth • Hampshire • PO10 7AZ
Director: Martin Farrer RIBA • Co Registration No.4507379
Date: May 2013
Scale: 1:100

EXISTING SURVEY - PLANS
27 Brook Gardens, Emsworth. PO10 7JY