


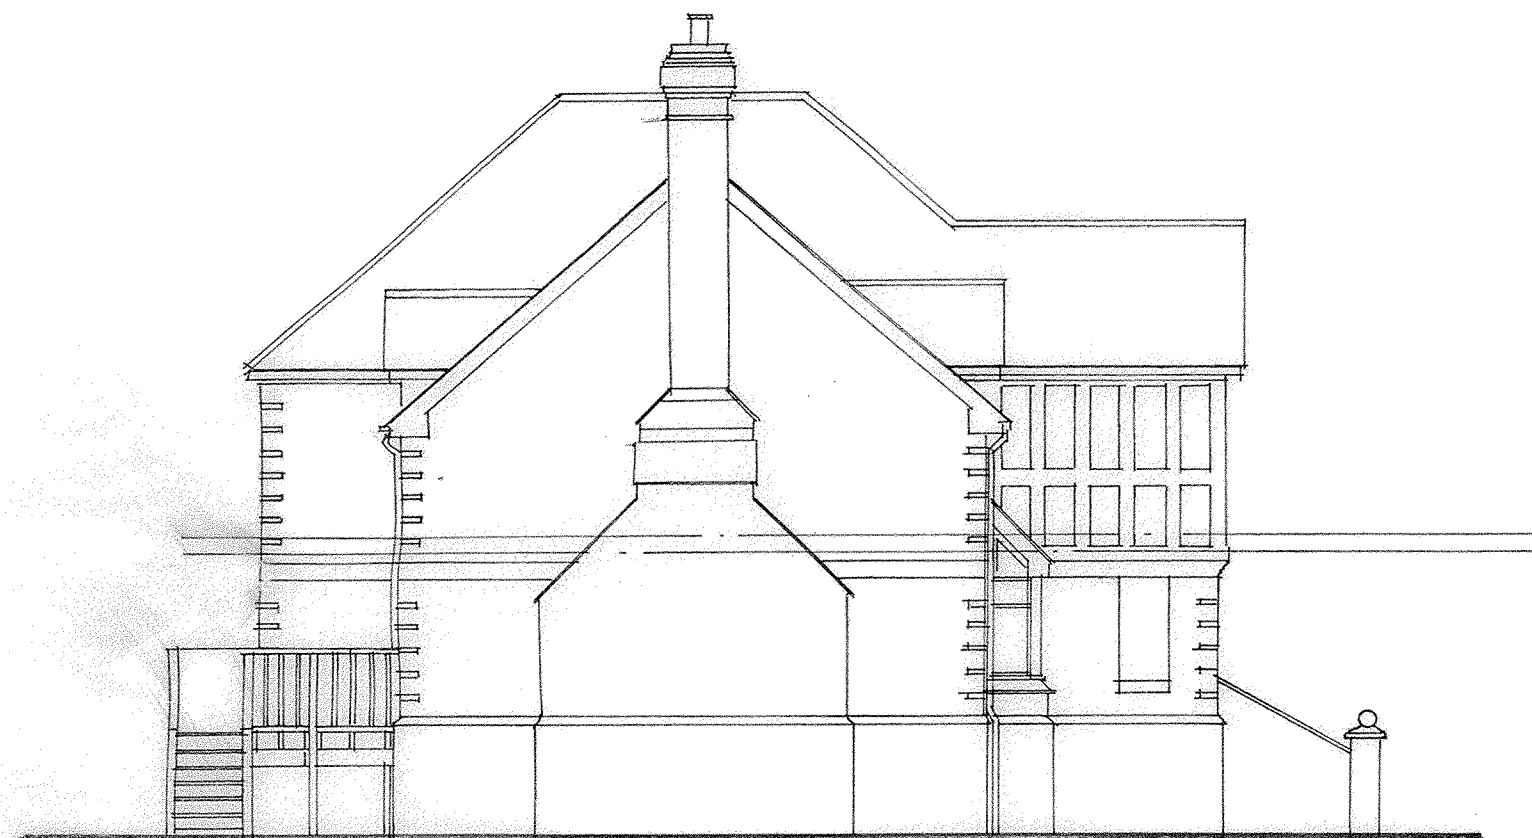

SIDE




FRONT




SIDE




REAR

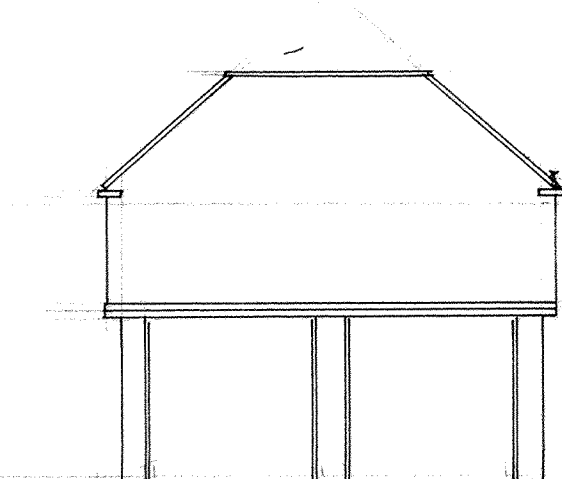

**FRONT
GARAGE**

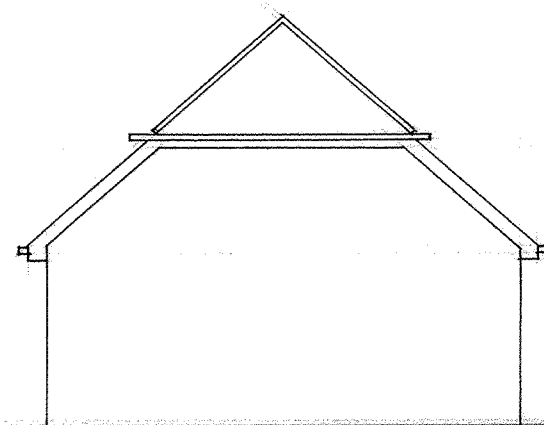

TYPICAL SIDE

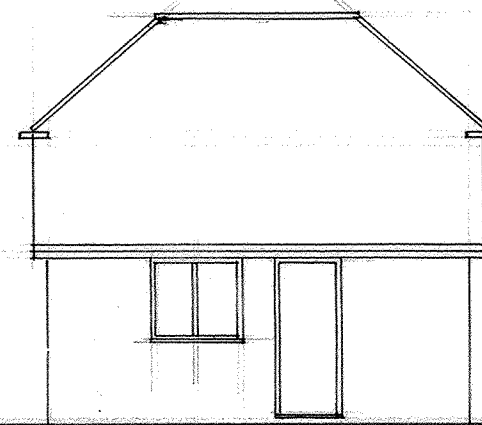

REAR

A 013 APR 2013 APR 2013			
Barry Bowhill Architectural Consultant			
3 The Merchant House			
Bishops Waltham Hants SO32 1AA			
Tel / Fax: 01489 891558			
E- Mail: barry@barrybowhill.co.uk			
Project	Alterations to Samphire House, 17 Seafarer Walk, Hayling Island.		
Client	Mr D. Robins		
Subject:	Existing elevations		
Dwg No: 729/02	Rev: A		
Scale: 1 : 100	Date: January 2013		