



PHYSICAL SCALE IN METERS @ 1:500

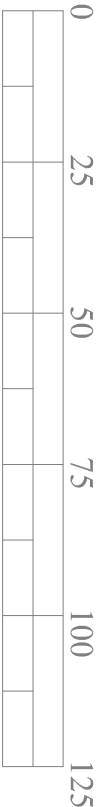


PHYSICAL SCALE IN METERS @ 1:1250

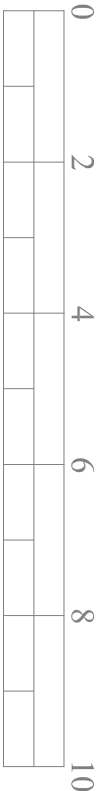

PHYSICAL SCALE IN METERS @ 1:100

NOTES:
This drawing has been produced solely for PLANNING/DESIGN.
Do not Scale from this Drawing except for planning purposes.
This drawing is the copyright of MF Designs Ltd.

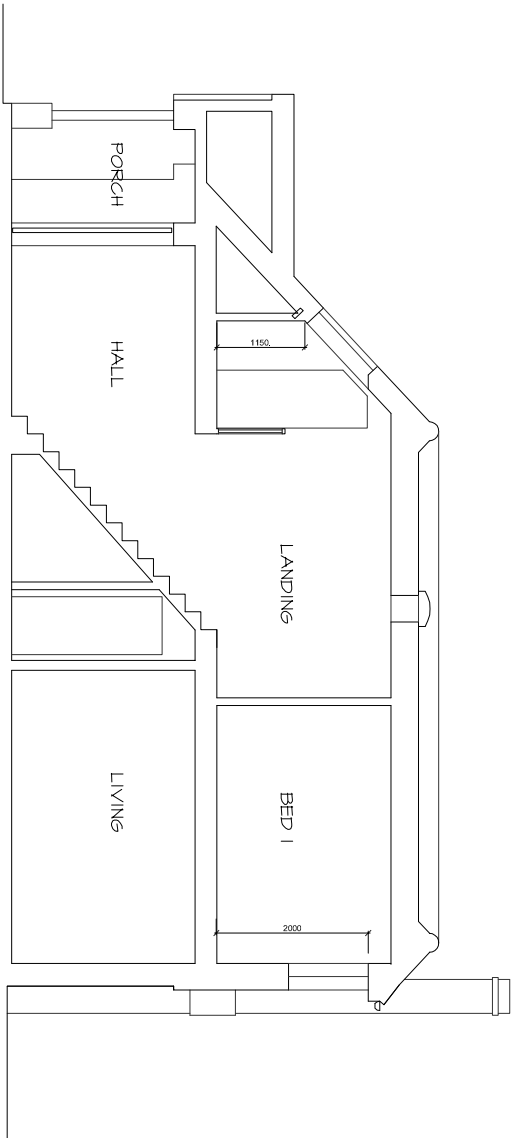


Typical Section



Location Plan Streetwise Licence No. 100047474



Block

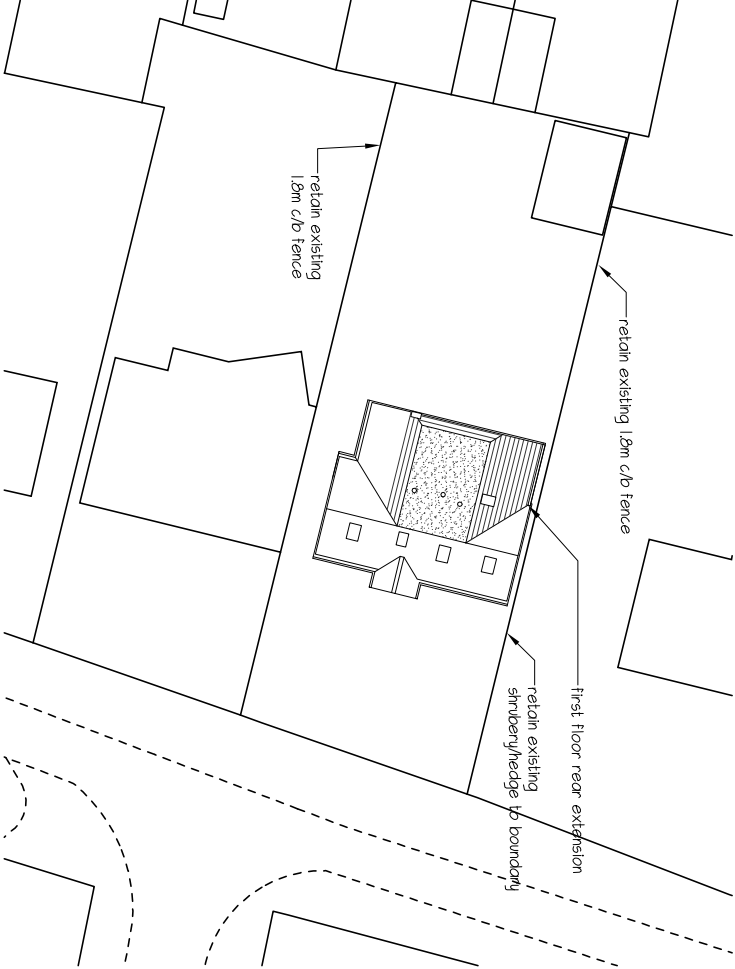

mf designs ltd

Chartered Architects



52 King Street • Emsworth • Hampshire • PO10 7AZ
Director: Martin Farrer RIBA • Co Registration No.4507379
Date: April 2013
Scale: 1:1250/500/100

FIRST FLOOR REAR EXTENSION & ROOF CONVERSION
38 Webb Lane, Hayling Island. PO11 9JE

01243 377766
admin@mfdesigns.org.uk
Job No: 3066
Dwg No: P03