
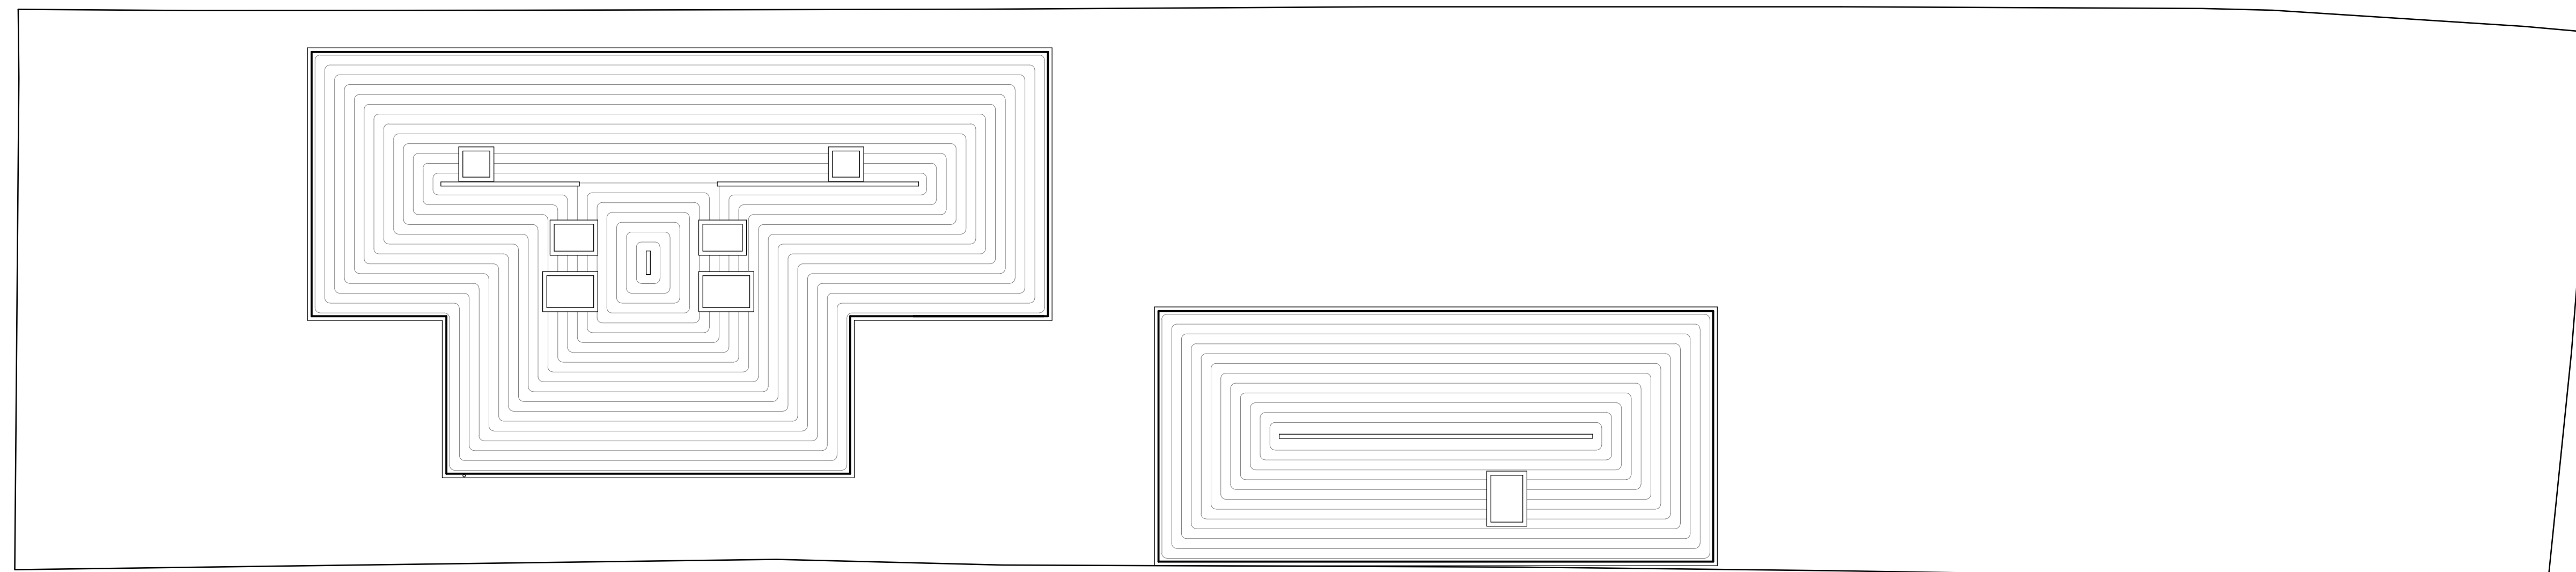
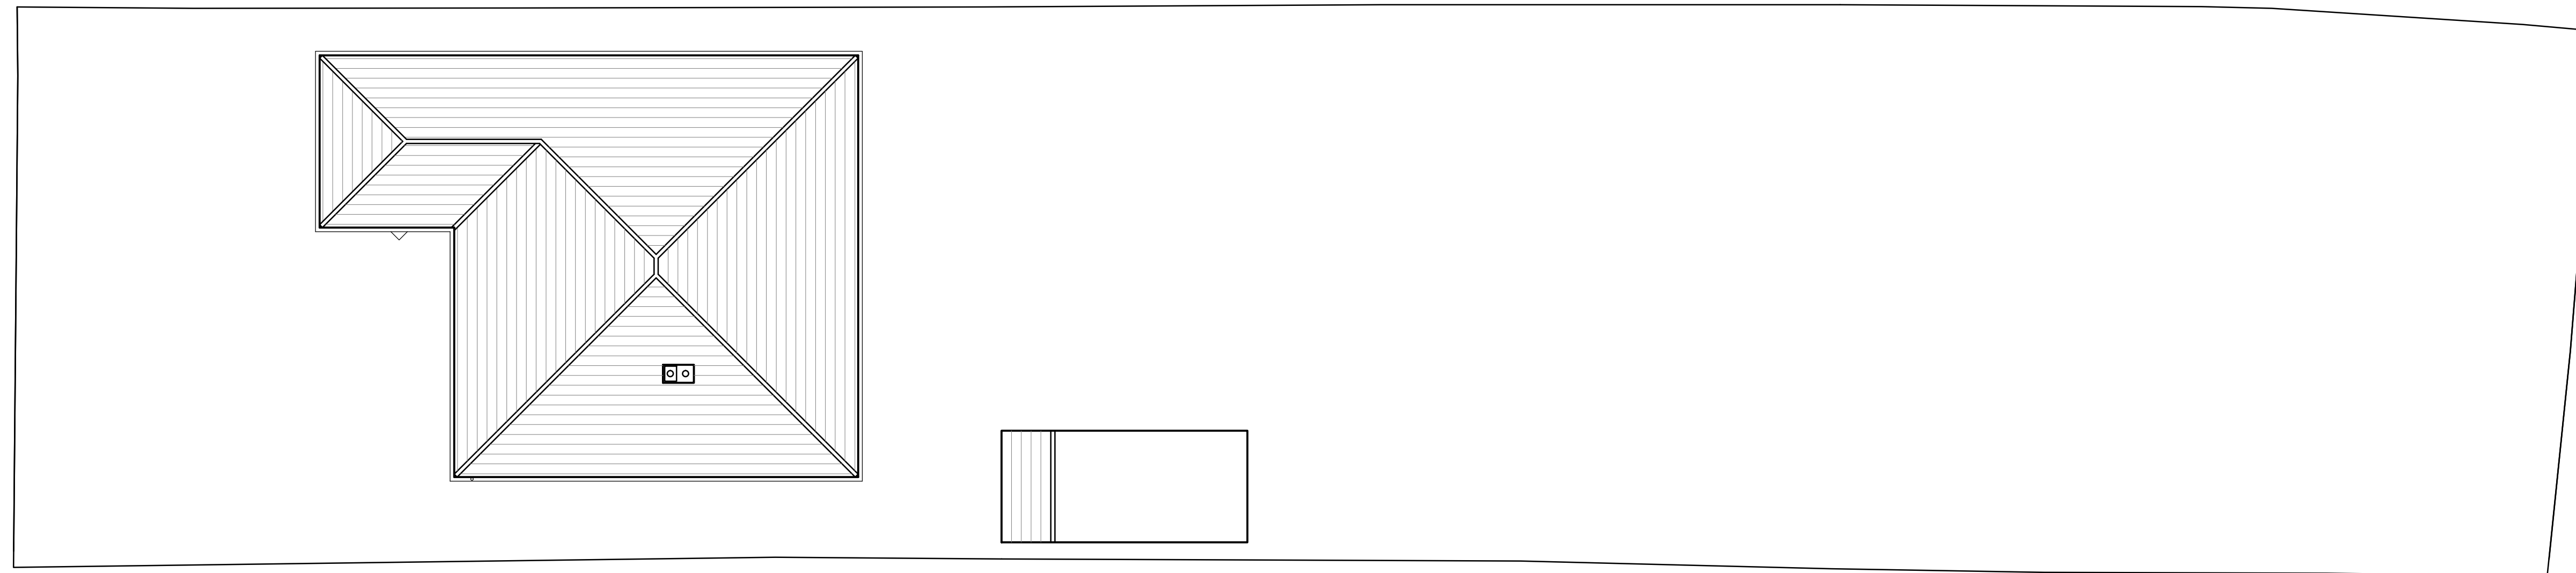
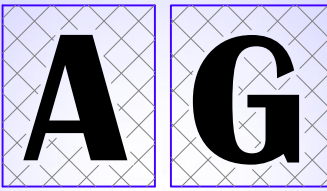


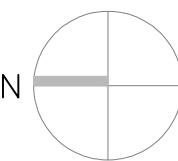

			
Anderson Gould Design Ltd. Suite 45 Traveler House, 123 Southampton Road, Hampshire, PO8 9EH, Tel: 0044 914 992 1549 Email: info@agdesignltd.co.uk Web: www.agdesignltd.co.uk			
Architectural Design & Drafting Service			
Client: Mr & Mrs A. Leaves			
Project title. Proposed Extensions and Detached Garage 6 Greenfield Crescent Cowplain Hampshire PO8 9EH			
Drawing Title. Proposed and Existing Site Layout Plans		Date 30.01.13	
Drawing Status Planning		Drawn RG	
JOB No. AG-13-04-006		SCALE 1:100	REV
Copyright This drawing is the copyright of Anderson Gould Design LTD. and may not be copied, altered or reproduced in any way or passed to a third party without written authority. Do not scale @			