


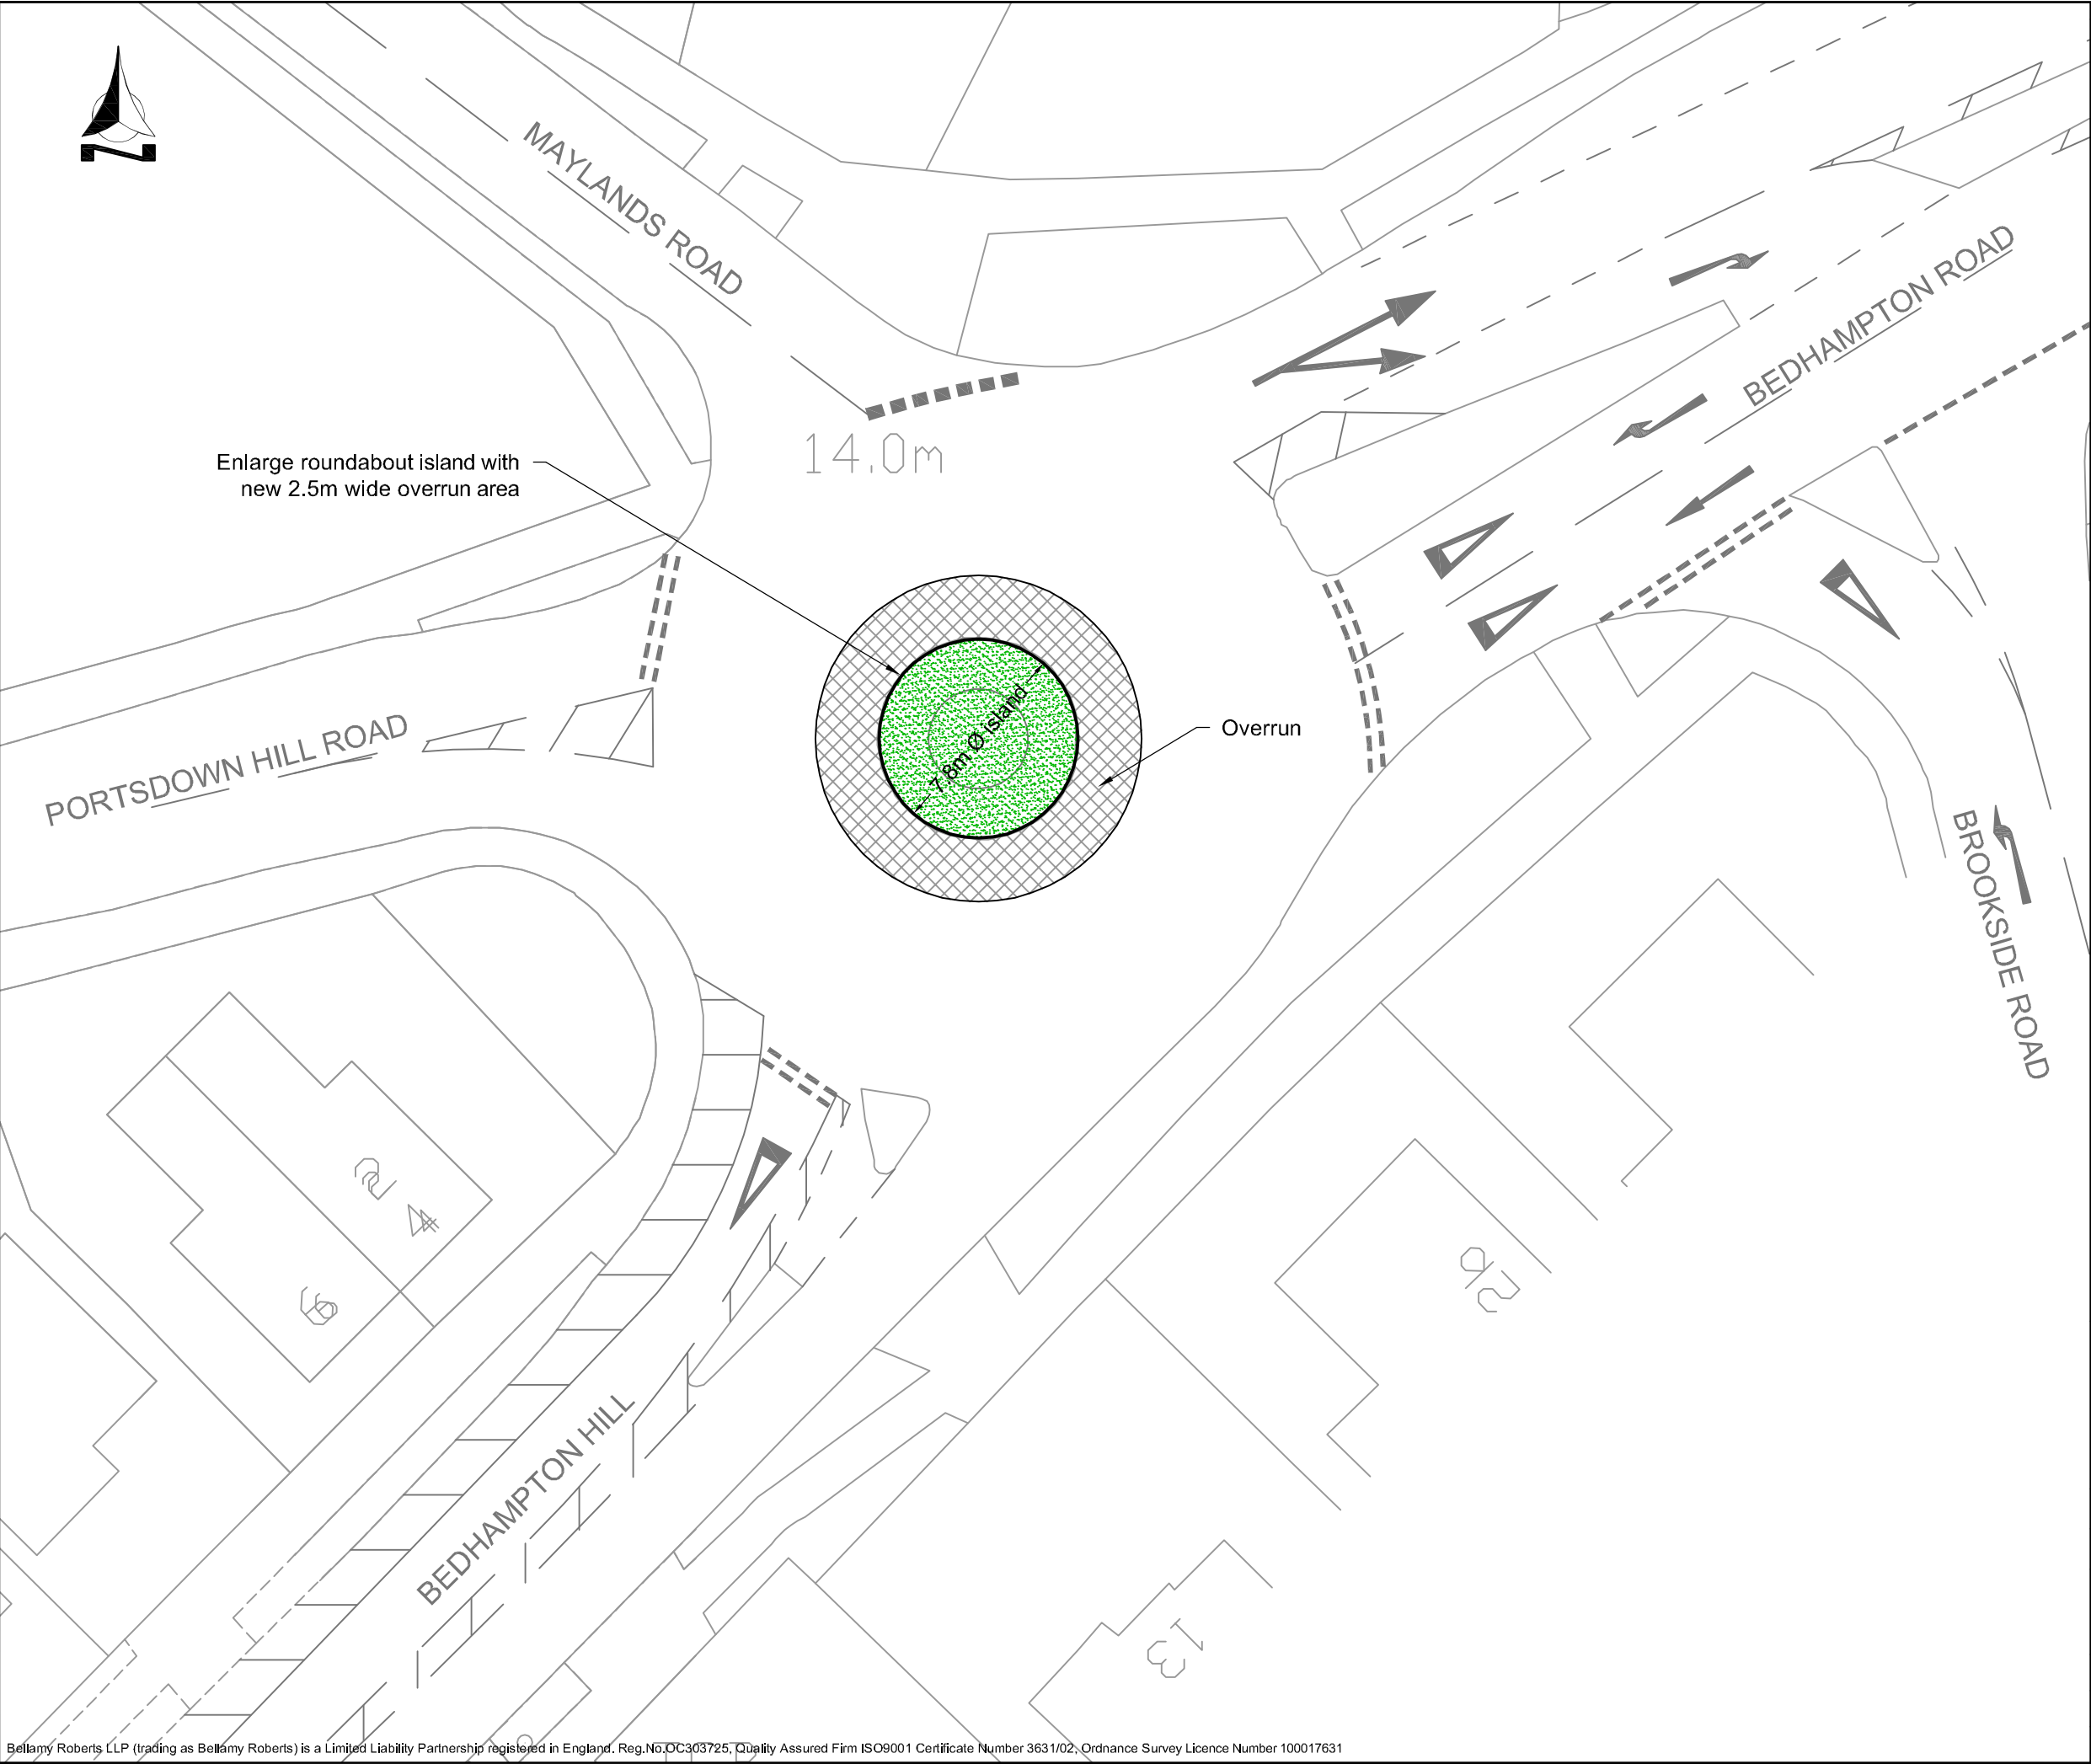

Notes



Clover House
Western Lane
Odiham
Hampshire, RG29 1TU

Tel: 01256 703355
Fax: 01256 704934
Email: info@bellamyroberts.co.uk

CLIENT

Linden Homes

PROJECT

Homebase, Bedhampton

TITLE

Suggested alterations to Belmont Roundabout

DRAWN BY

GPW

DESIGN BY

GPW

CHK BY

ITR

DATE

20/02/13

DRAWING No.

4186 / 005

REV No.

SCALE

1:250 @ A3

Bellamy Roberts LLP (trading as Bellamy Roberts) is a Limited Liability Partnership registered in England. Reg.No,OC303725, Quality Assured Firm ISO9001 Certificate Number 3631/02, Ordnance Survey Licence Number 100017631