






FRONT

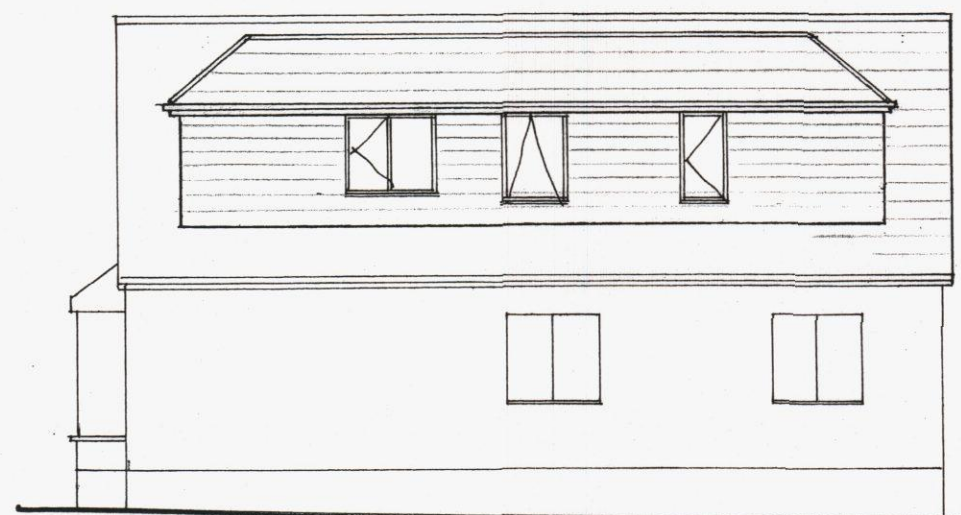


SIDE

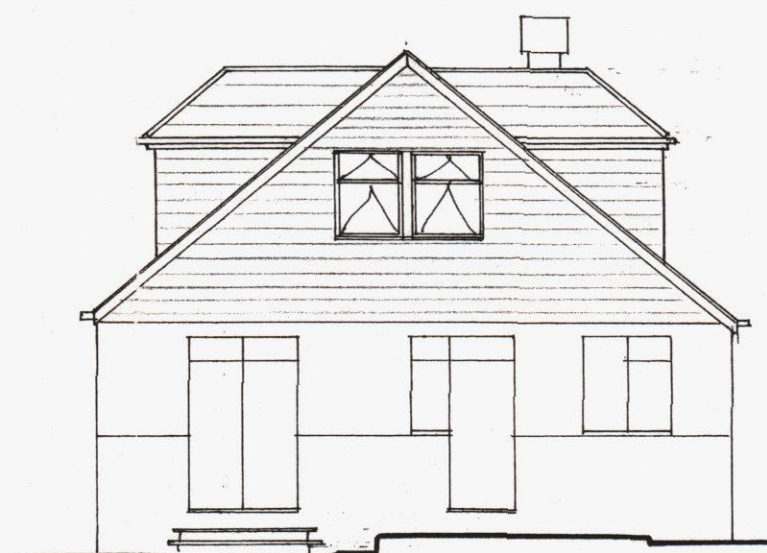


REAR

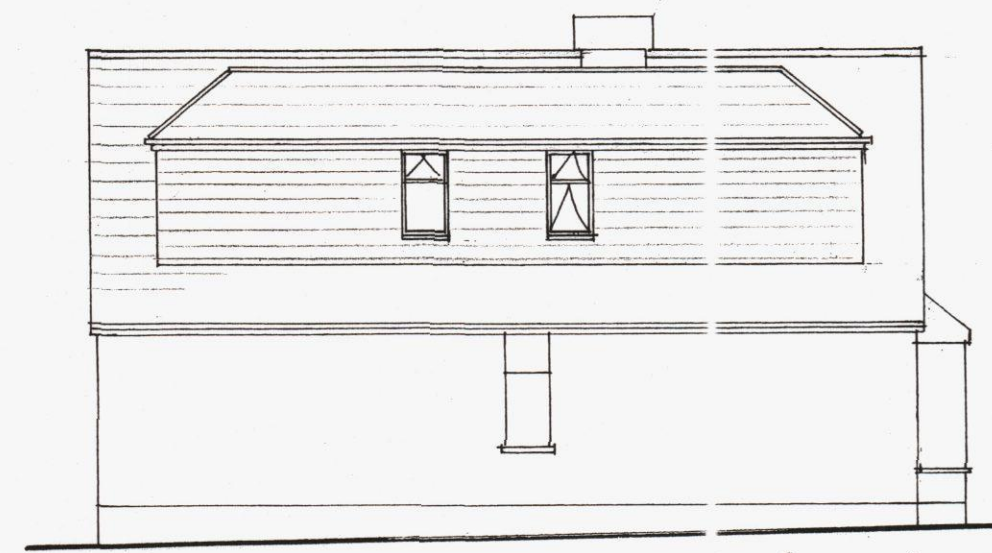


SIDE

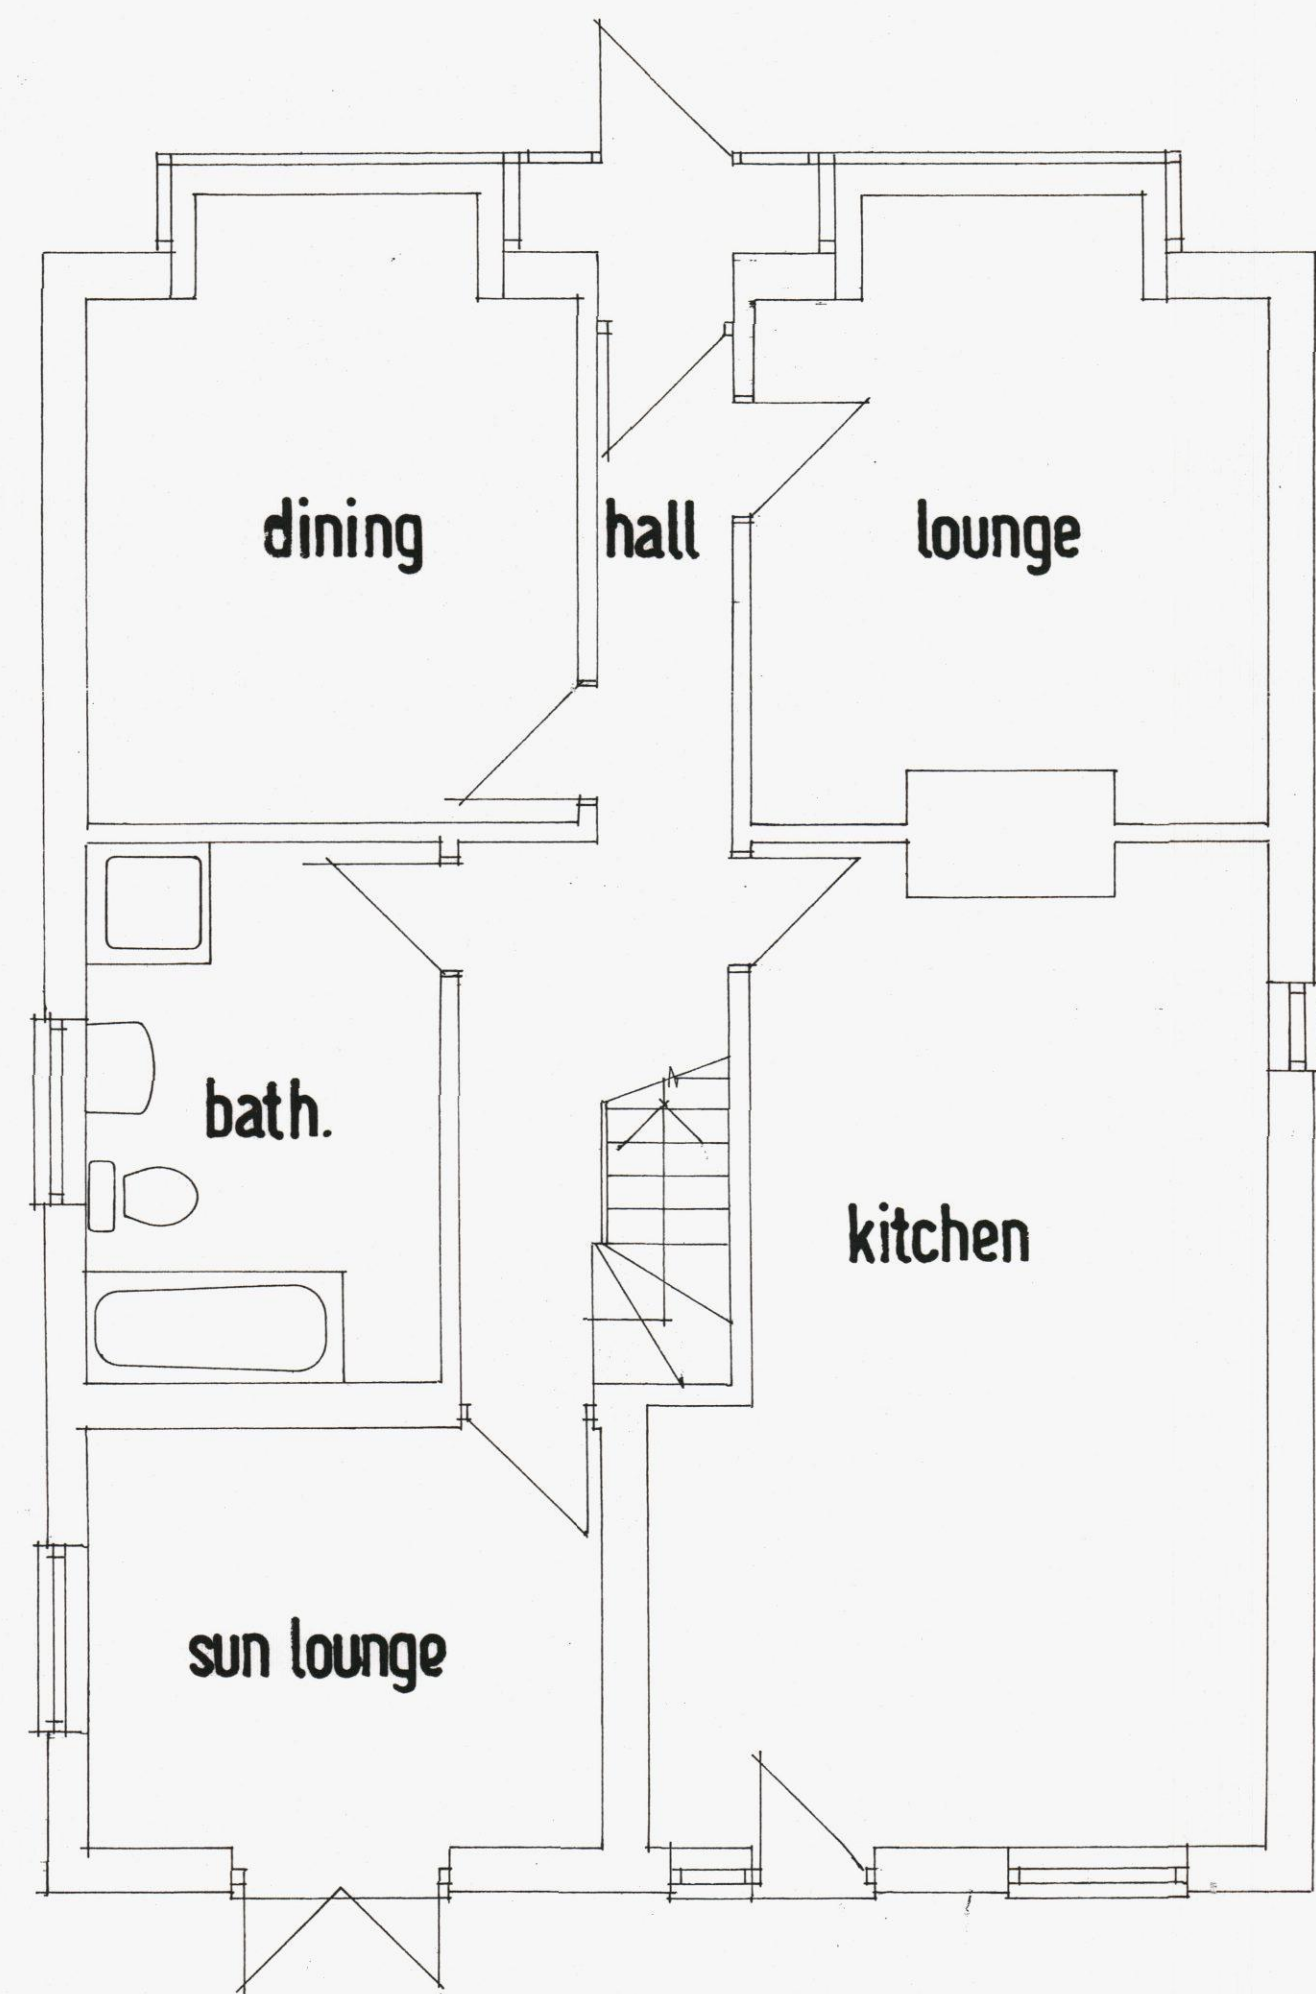

GROUND

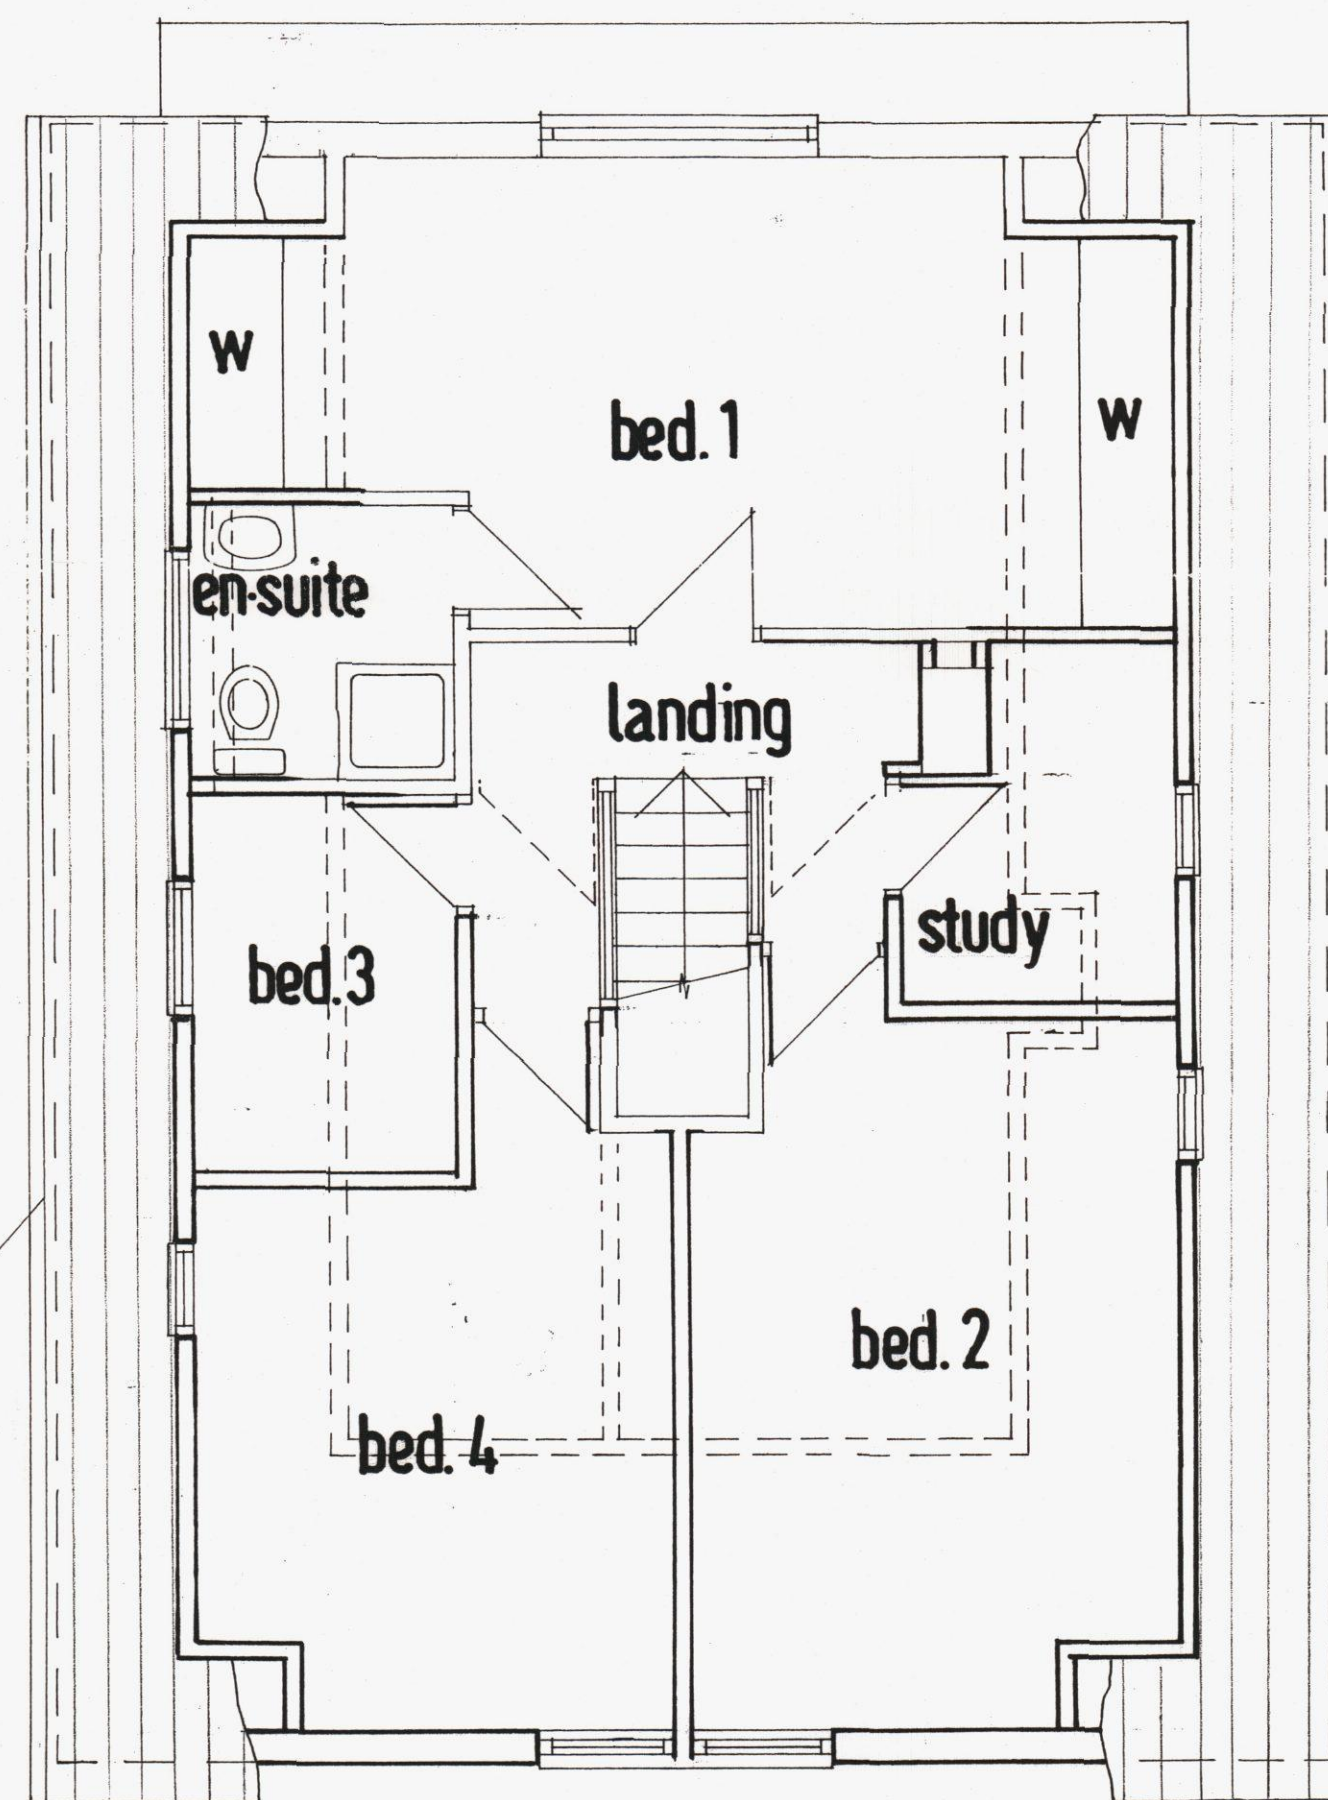

FIRST

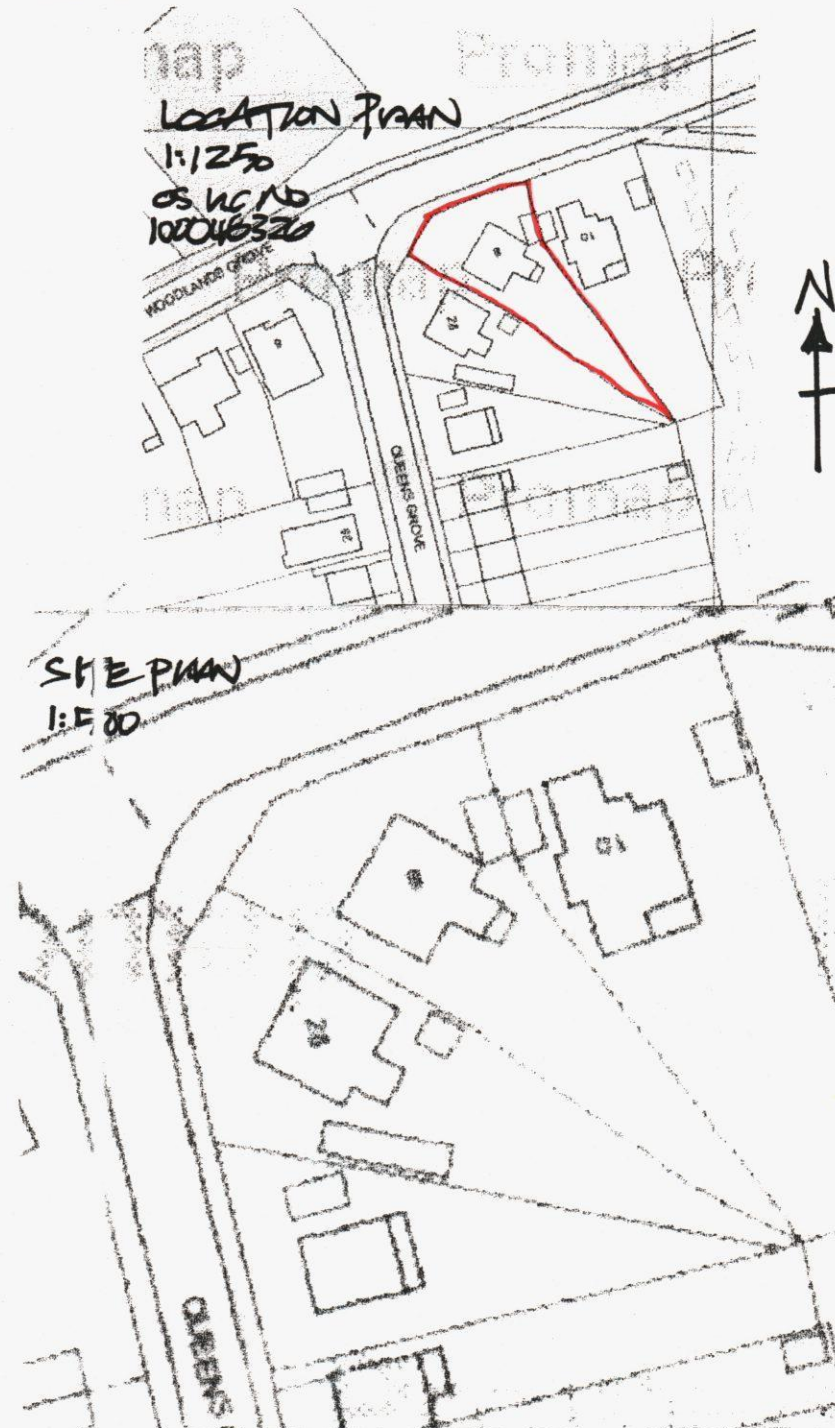

DEREK TREAGUS ASSOCIATES
ARCHITECTURAL SERVICES
No 3 The Townhouse, 20 Nelson Road, Southsea, Hants PO5 2AS
Tel 07956 624094
derek.treagus@ntlworld.com

Project **ALTERATIONS TO ROOF
8 WOODLANDS GROVE,
WATERLOOVILLE,
HAMPSHIRE.**

Client **Mr & Mrs T Crump**

Title **PLANNING DRAWING-PROPOSED**

Date	Drawn	Scale
Jan 2013	DT	1:50, 1:100, 1:1250

Dwg. No. **13.152.02** Rev

