



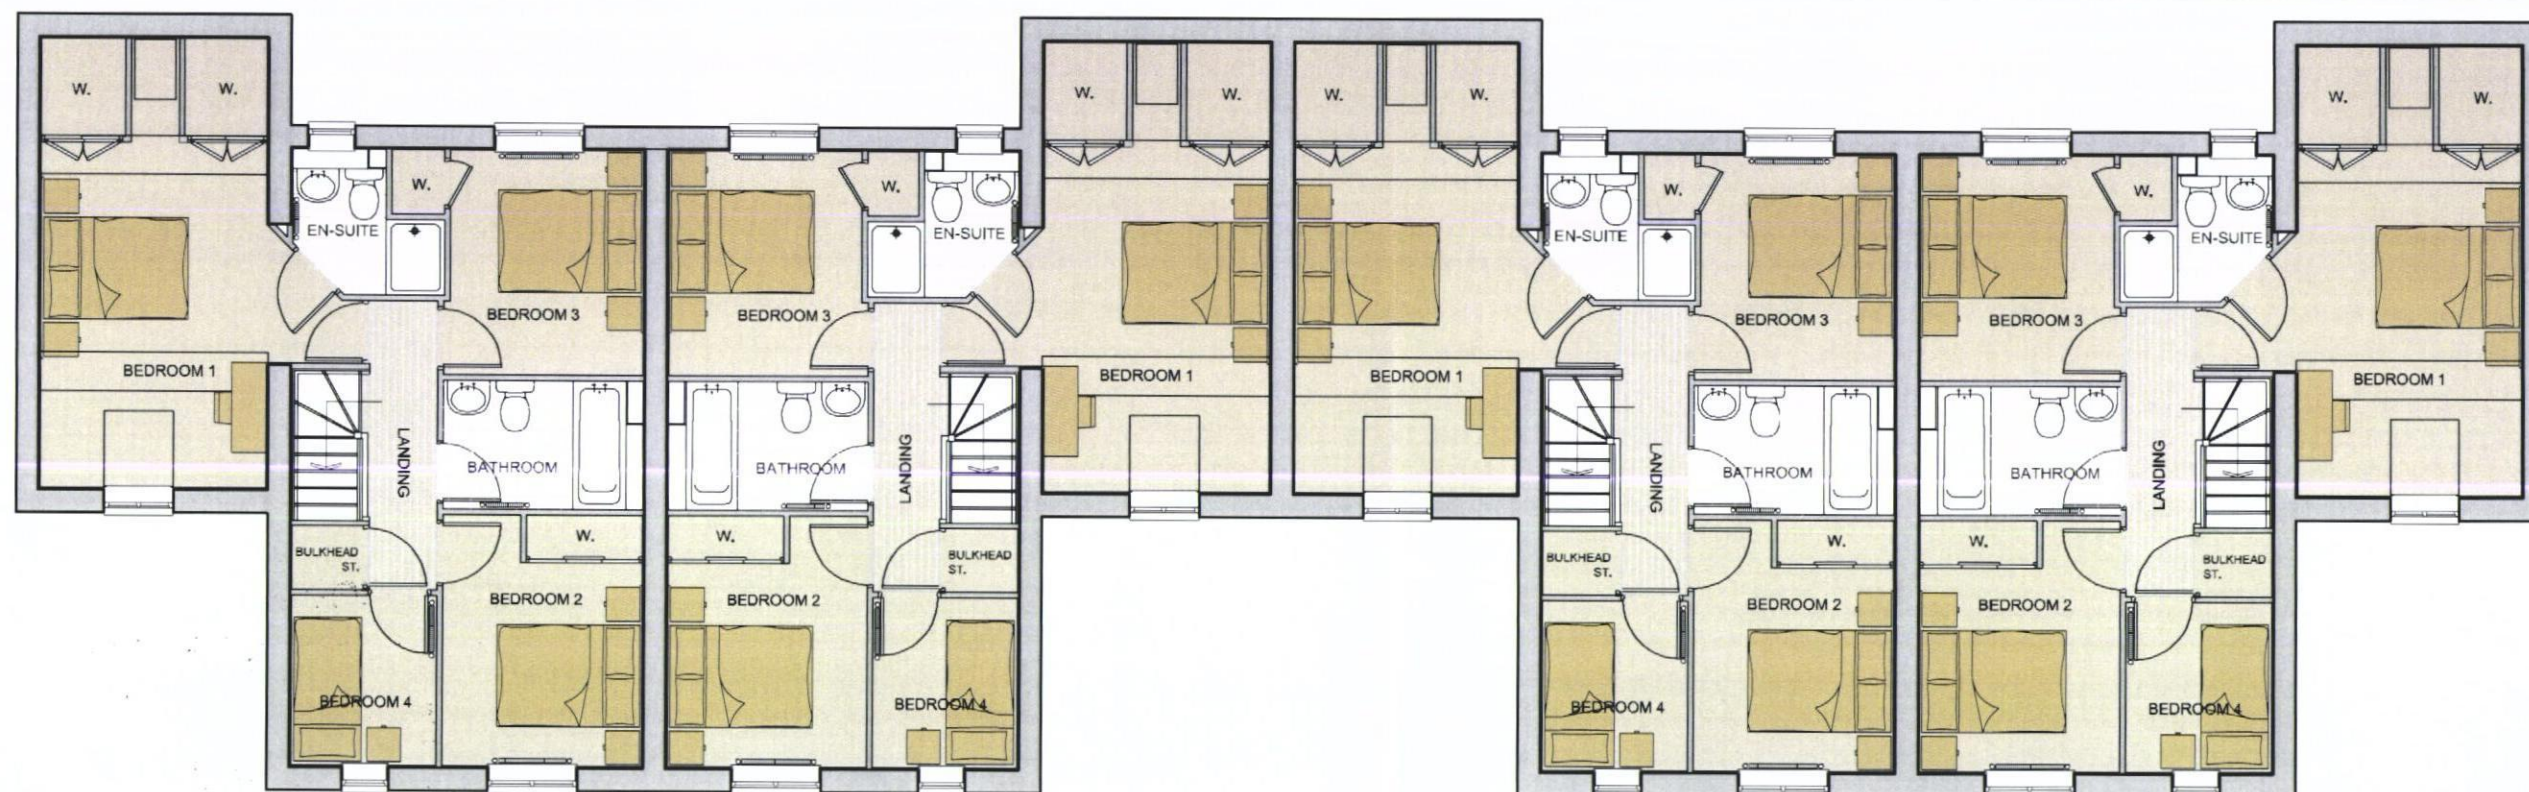

FIRST FLOOR PLAN

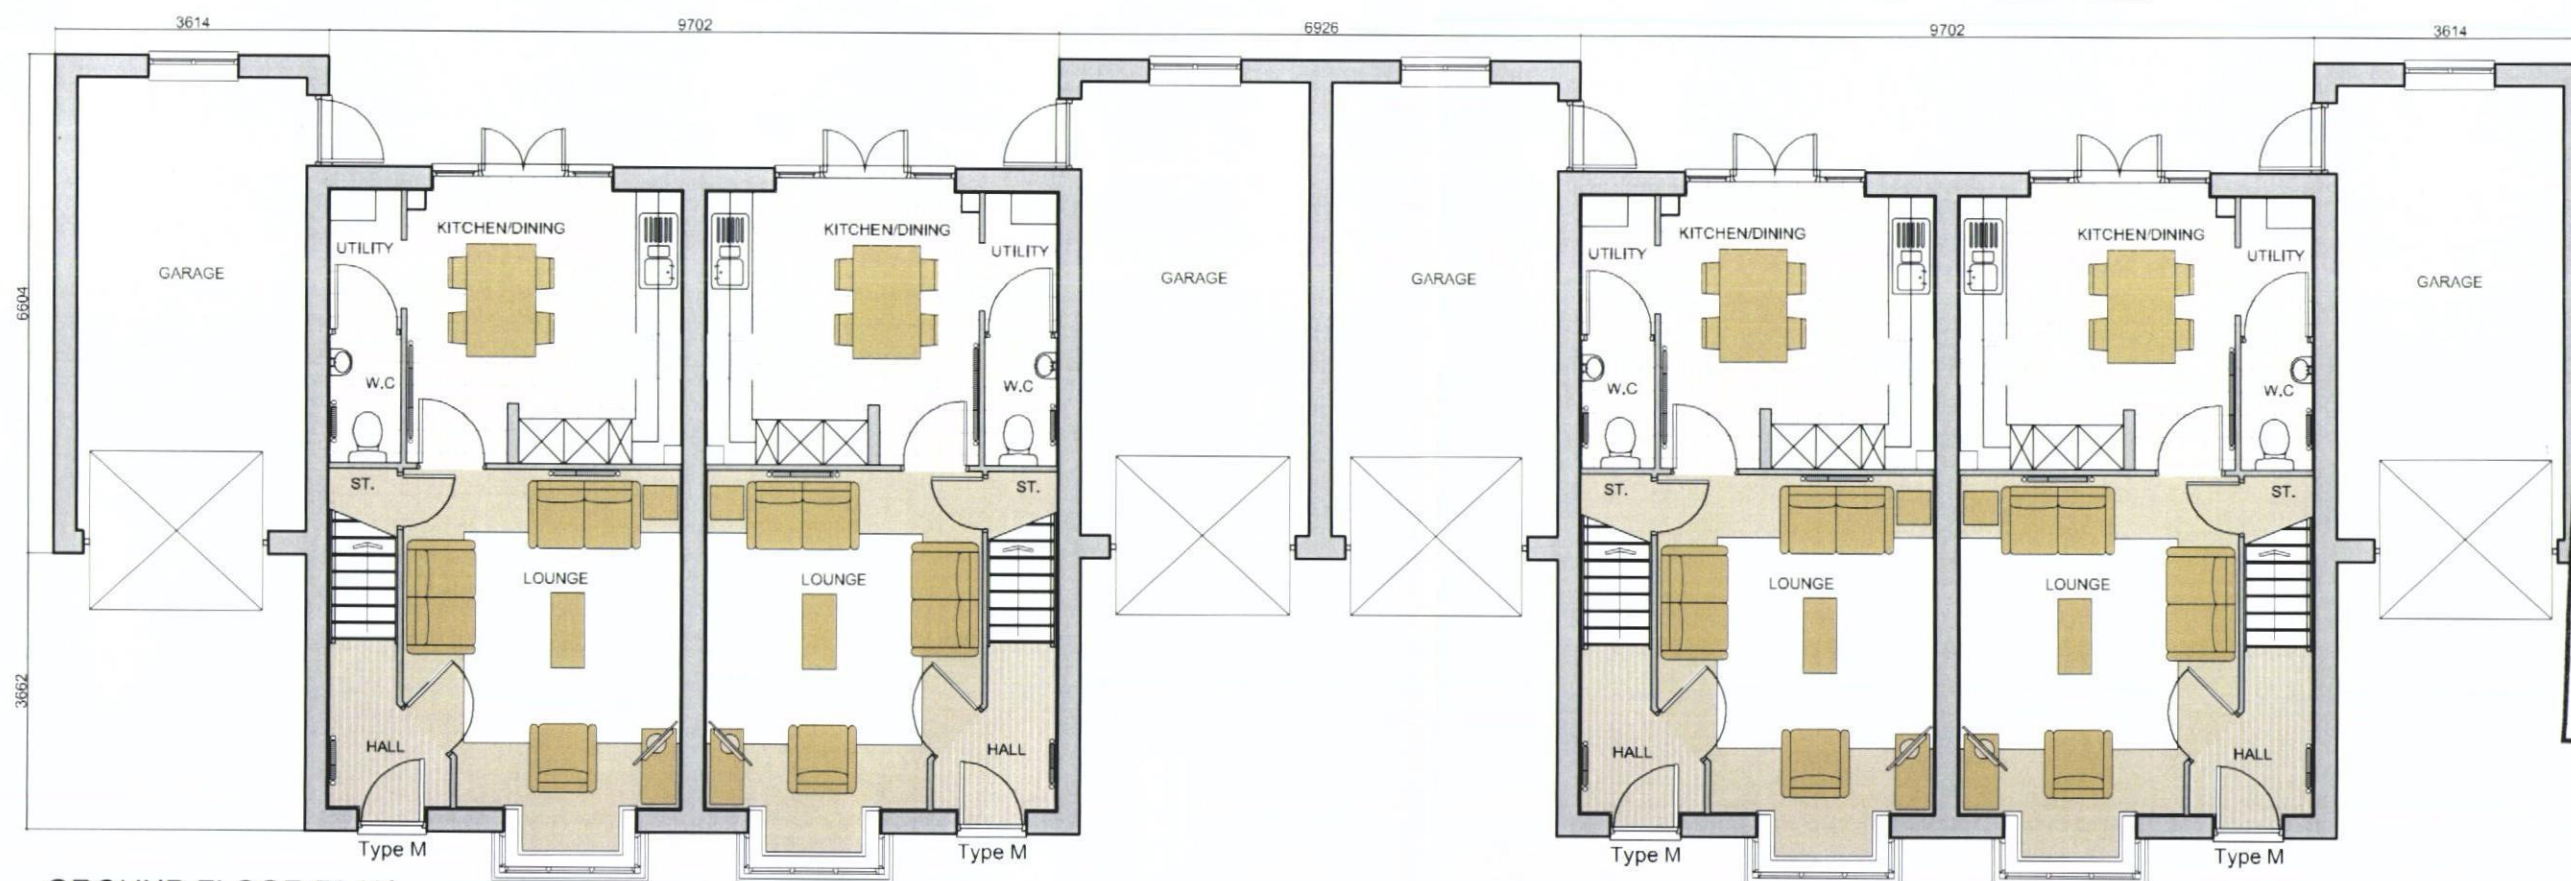

GROUND FLOOR PLAN

HAVANT BOROUGH
COUNCIL
02 NOV 2012
RECEIVED

House Type M

BLOOR HOMES
©this drawing is copyright.

New Lane
Havant

Oct 2012
1:100 @ A3

Plots 4-7 Floor Plans

NW-0002-09-M.01