


REV:	DATE:	AMENDMENTS:	DRAWN:	CHECKED:
#	AUG 12		KD	JH
A	20.09.12	Roof colour changed	KD	JH

PART 1

PART 2




PROPOSED SECTION A-A
1:500

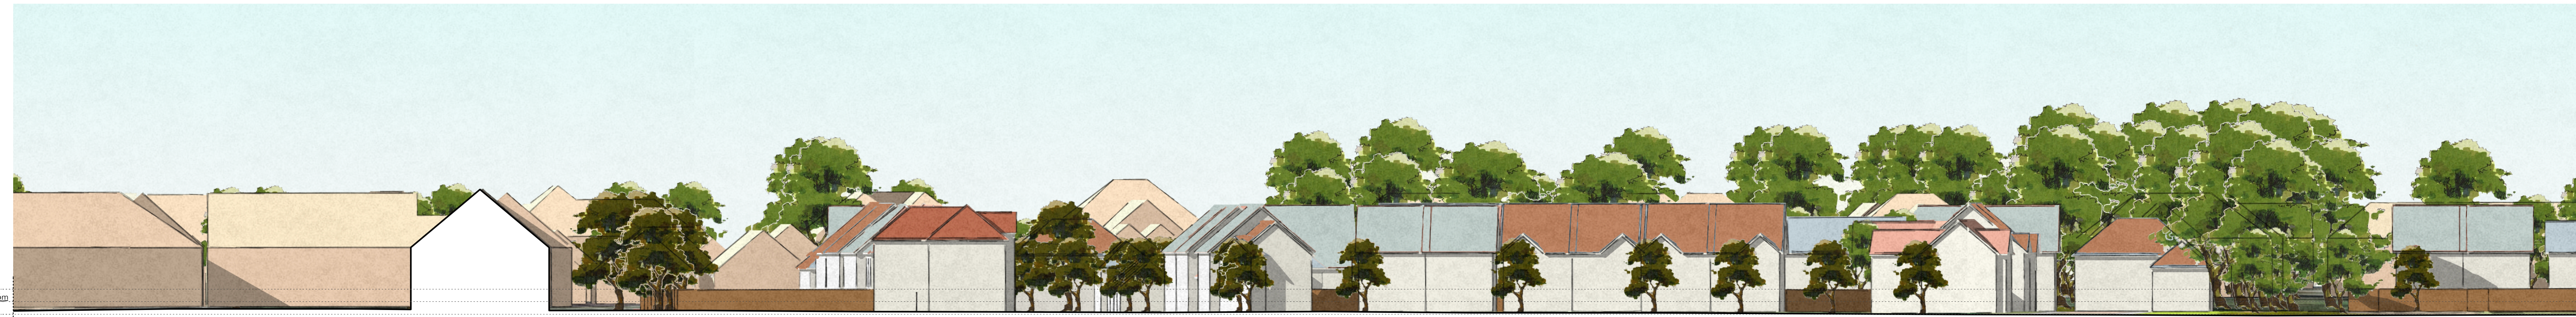

PROPOSED SECTION A-A (PART 1)
1:250



PROPOSED SECTION A-A (PART 2)
1:250

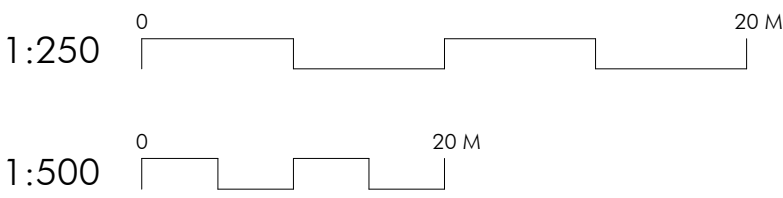

CLIENT:
Tolcarne Drive Developments Ltd

PROJECT:
**Land North of Goldring Close
Mengham**

DRAWING:
Proposed Site Section A-A

SCALE: Various @ A1 DWG NO: 9711/P06

DATE: Aug 12 REV: A



● Grosvenor Court, Winchester Road, Ampfield, Winchester, Hants, SO51 9BD
Tel: 01794 348 698 Fax: 01794 348 437
○ 31 Wey's House, 40 London Road, Newbury, Berkshire, RG14 1LA
Tel: 01635 40184 Fax: 01635 41459

INDICATIVE