



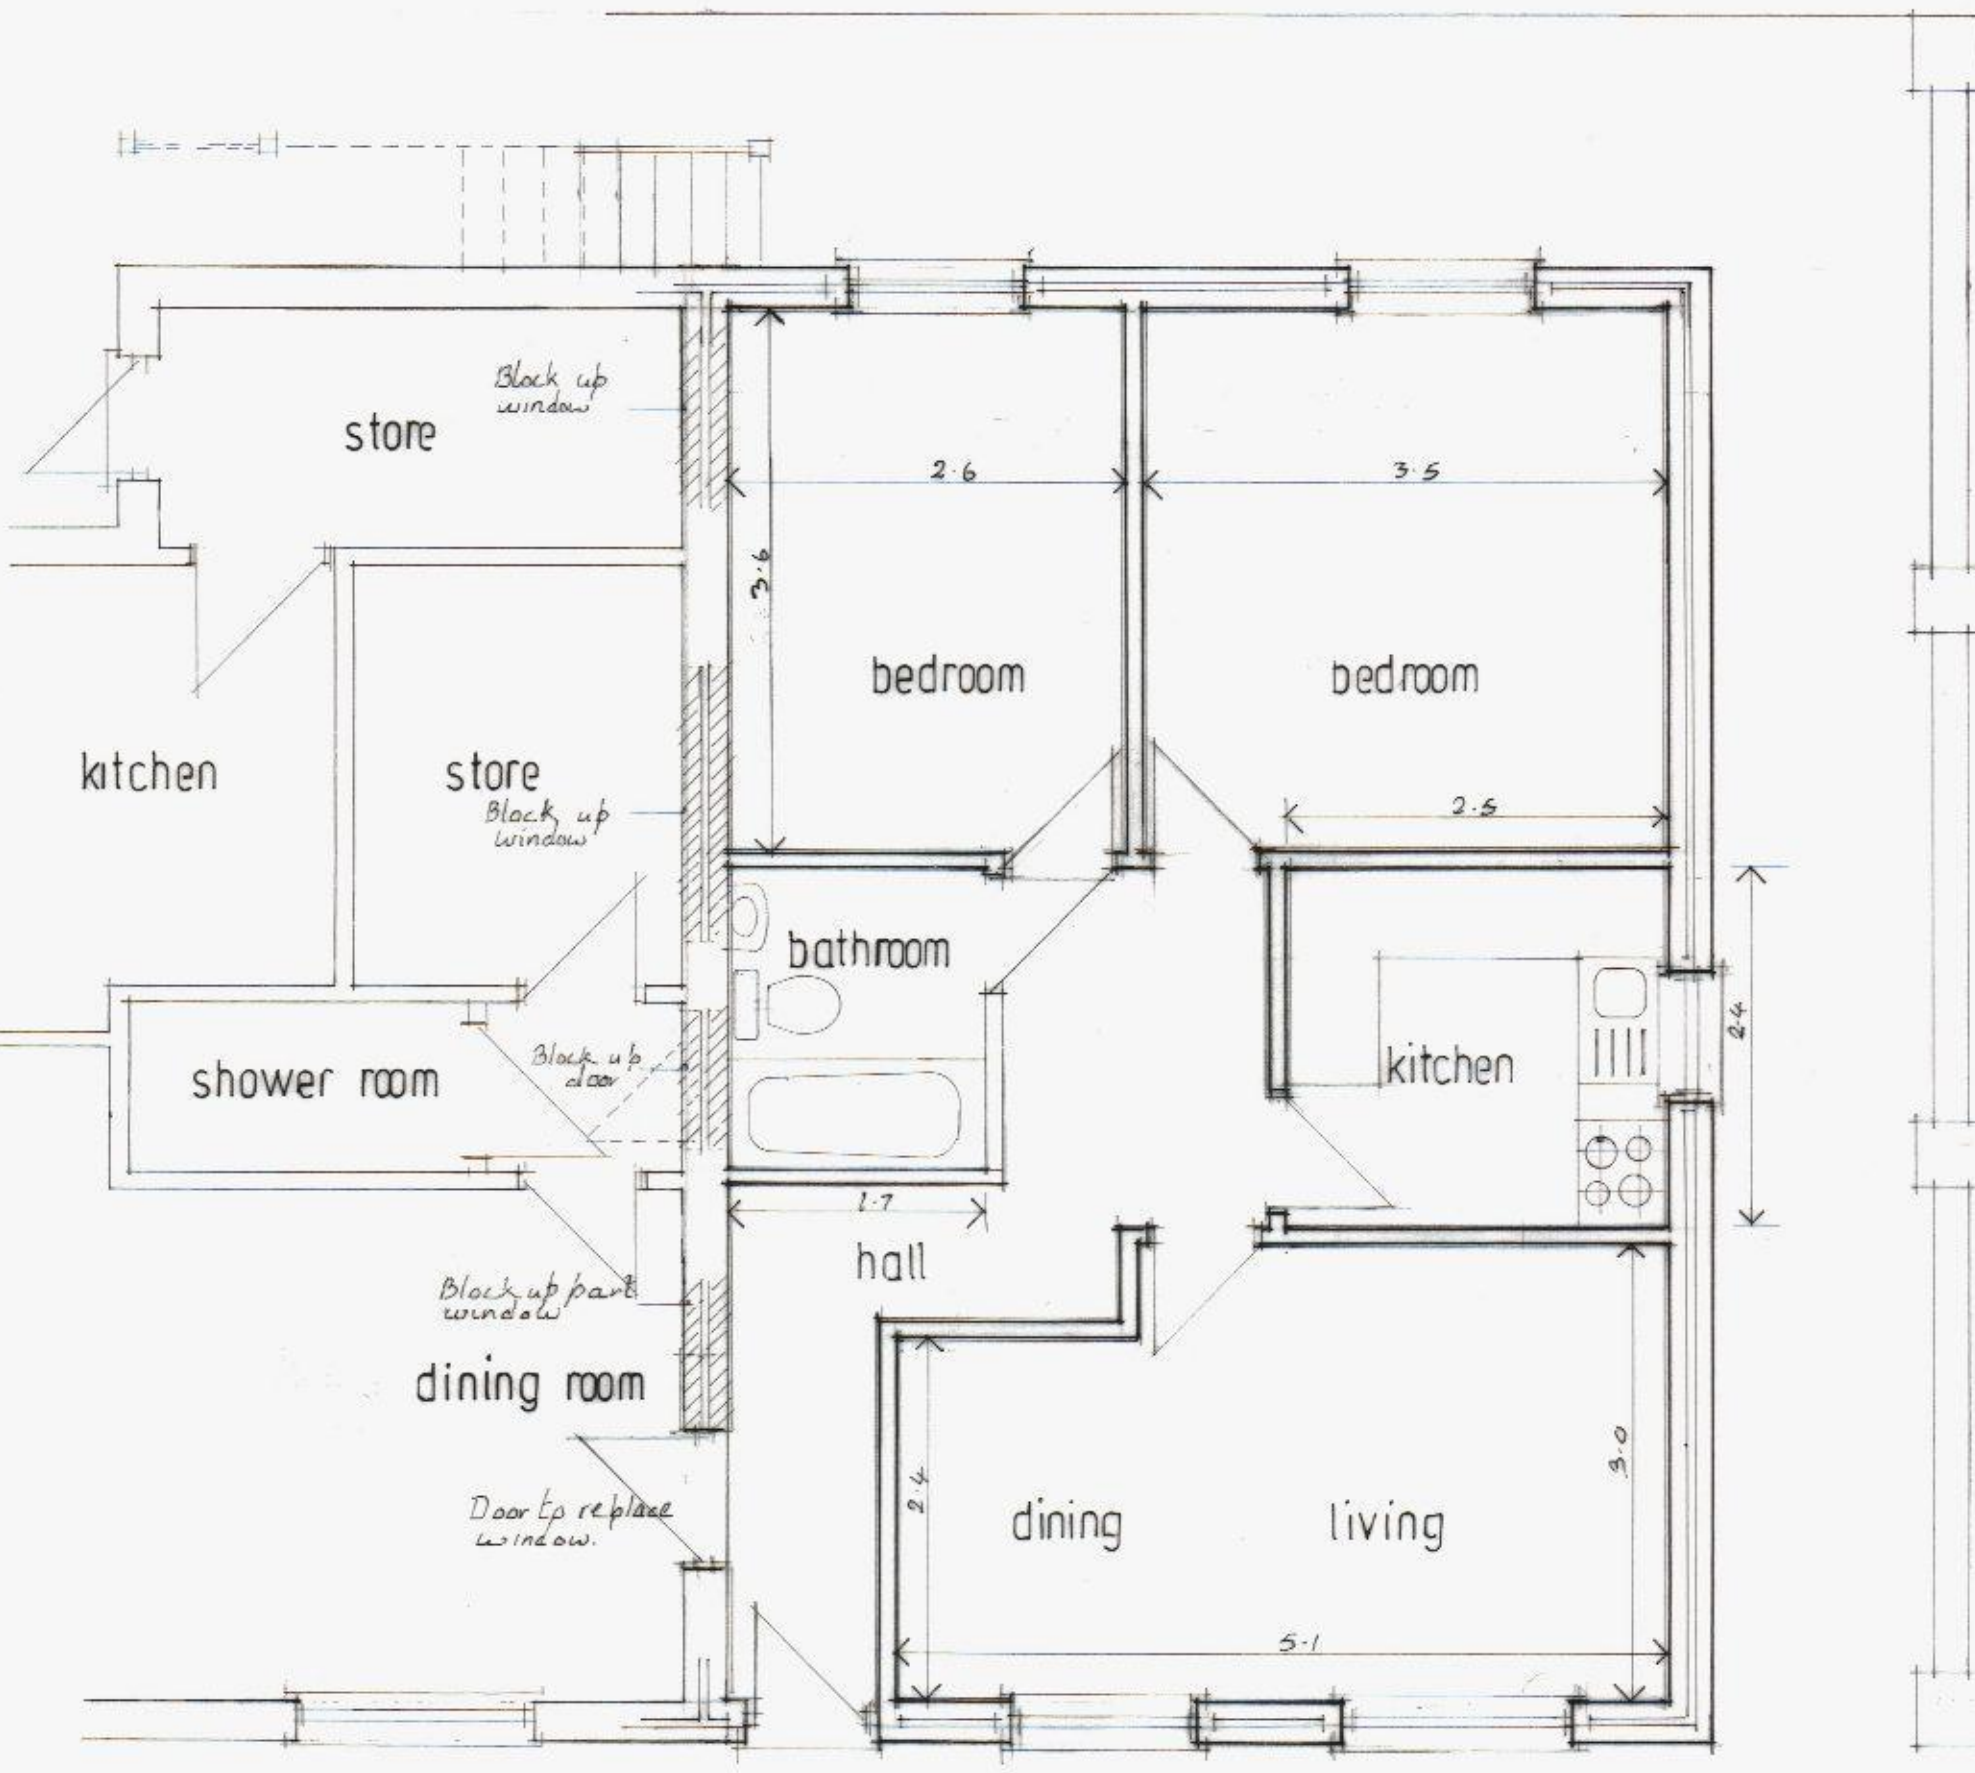

GROUND FLOOR PLAN



FRONT ELEVATION

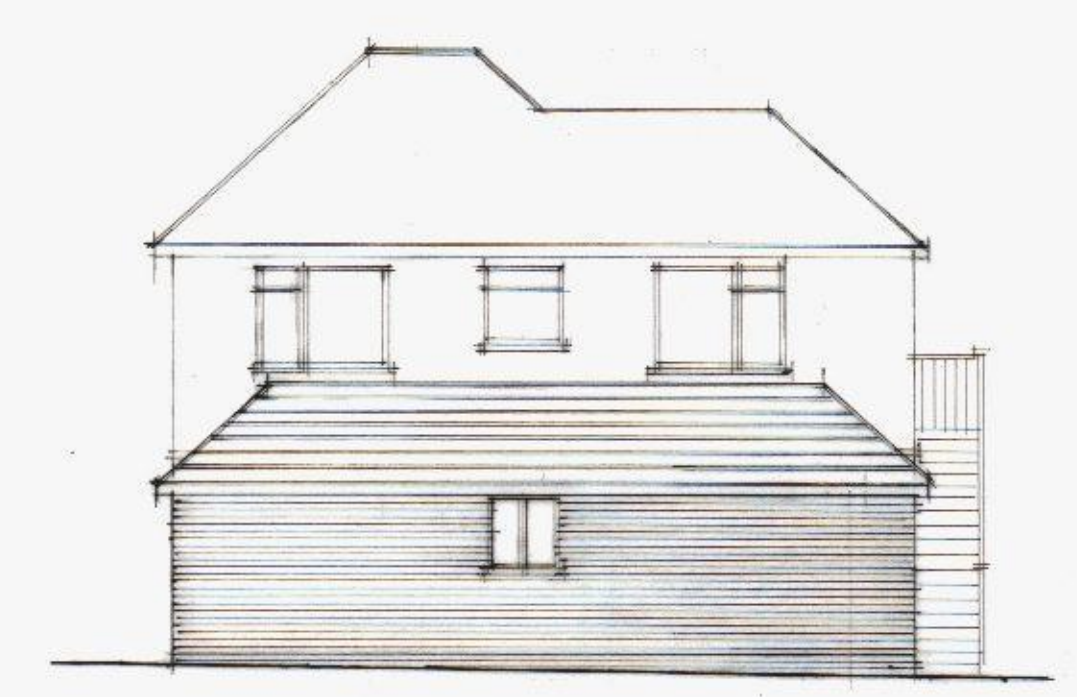

SIDE ELEVATION



REAR ELEVATION

Existing entrance

**Barrie K Lawrence**  
 BUILDING DESIGN CONSULTANT  
 Tel: 02392502714  
 e-mail: blawrence@btinternet.com

Project: **SIDE ADDITION**

Address: **12 PORTSDOWN HILL ROAD.**

Title: **PROPOSED ELEVATIONS, FLOOR PLAN.**

Scales: 1:50 1:100 Date: 31/1/13

Plan No: 1/1/13/

This plan is not a specification of work and is only for the purpose of gaining local authority approvals. Do not scale from this plan except for Building Regulation and Town Planning purposes. All levels and dimensions on site are to superseded those shown or stated on plans.  
 ©