
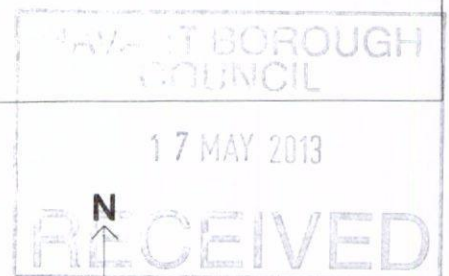
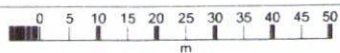


6 Hillside Avenue

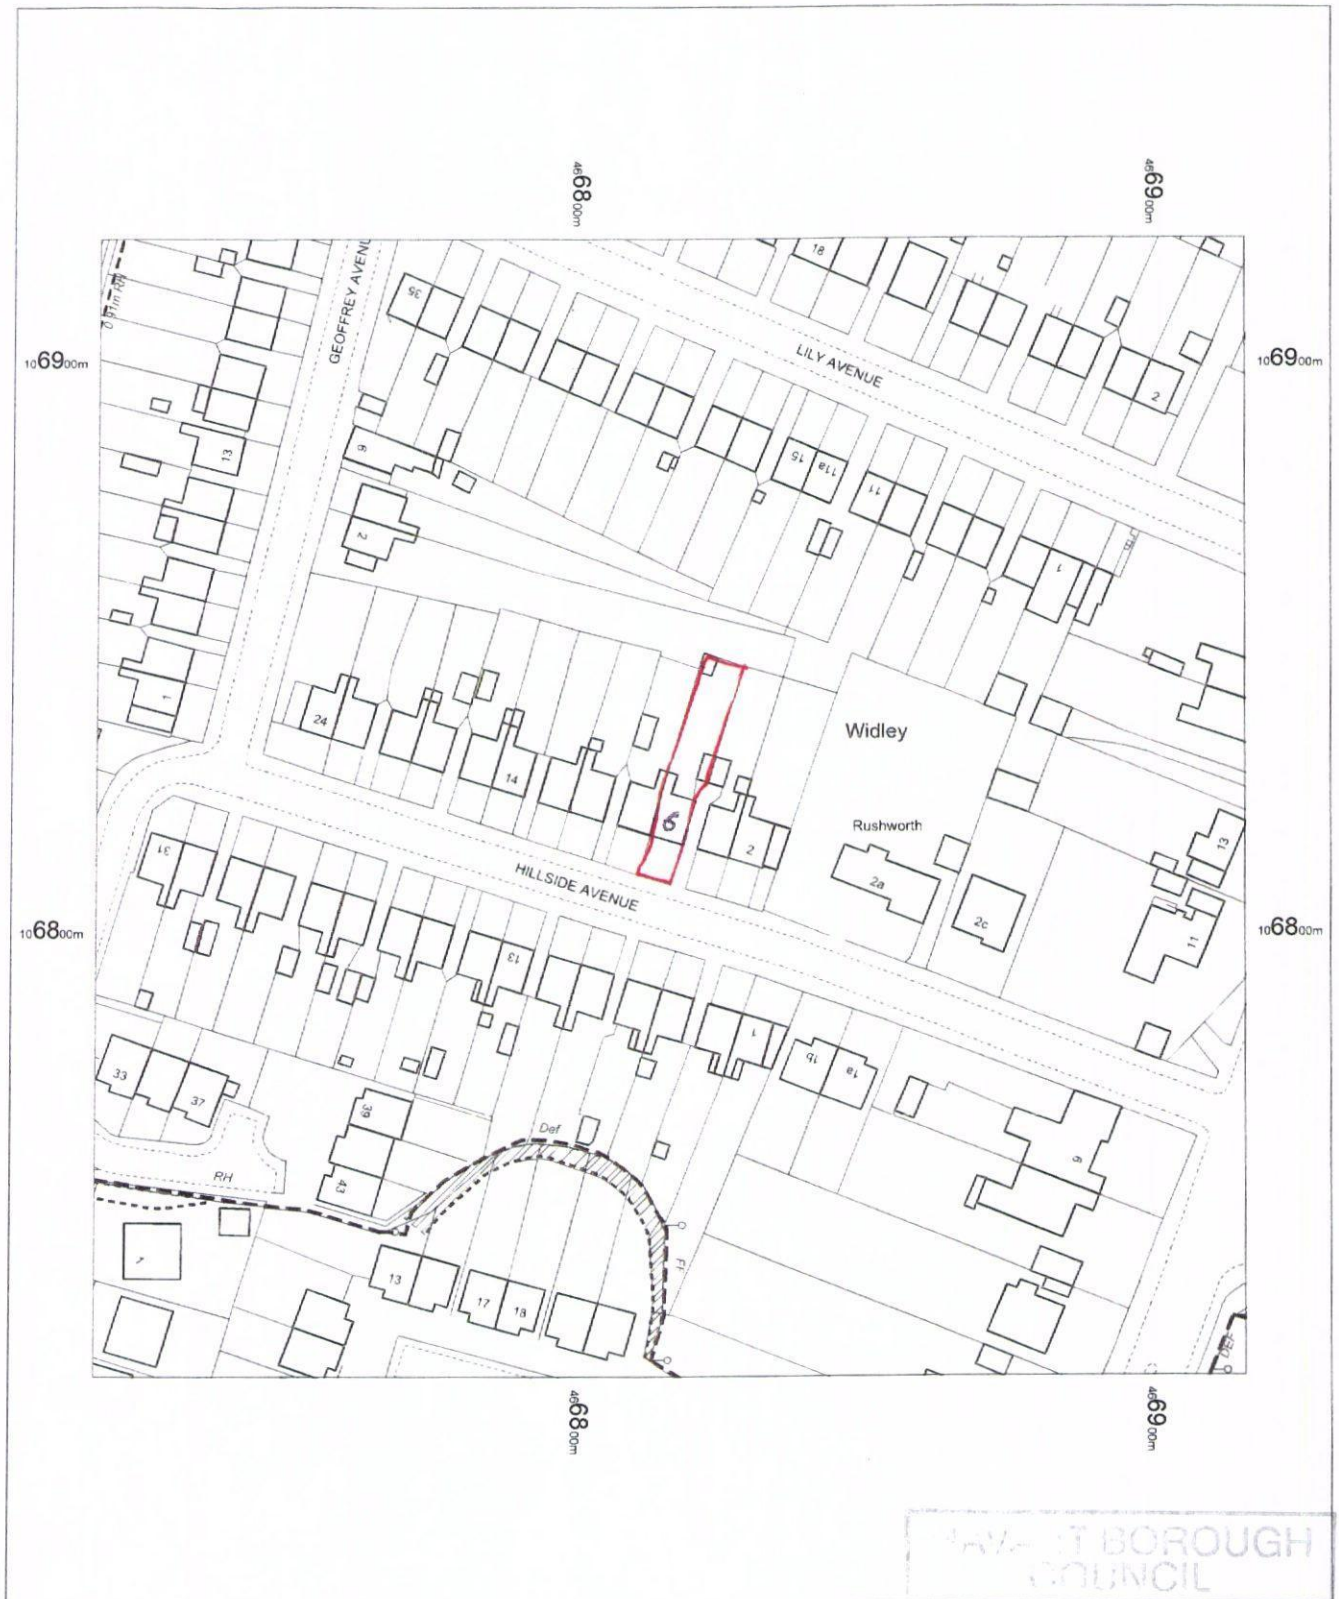

OS Mastermap
08 April 2013, ID: BLJT-00220273
www.planningapplicationmaps.co.uk

1:1250 scale print at A4, Centre: 466817 E, 106823 N

©Crown Copyright. Licence no. 100019980

Mapping
sourced from

Ordnance
Survey



bluejet
mapping