
PERMIT


Revisions

Notes

* PD?
* full application
* OK

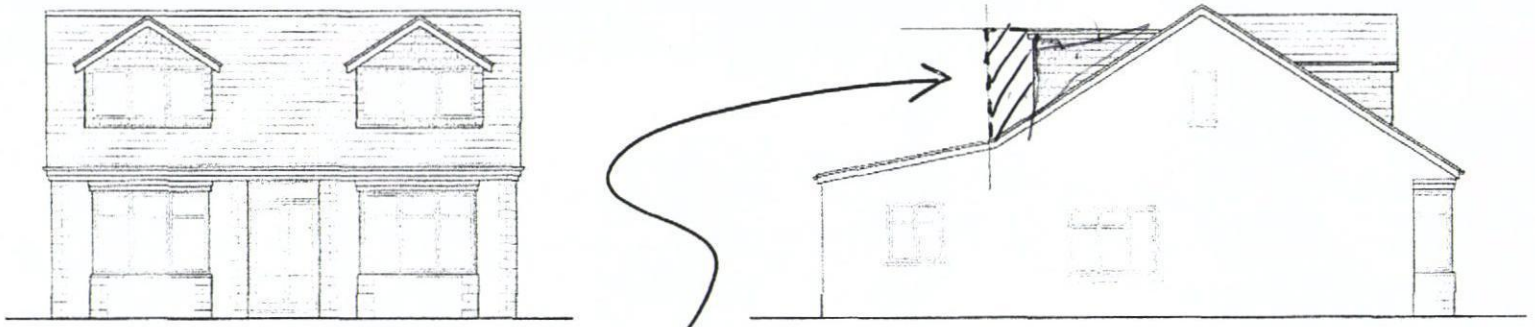


INCREASE IN REAR DORMER

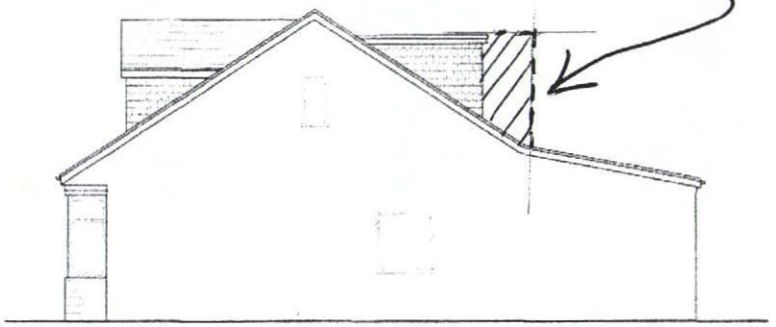

BEDROOM

HALL

BATHROOM OBSCURE GLAZING

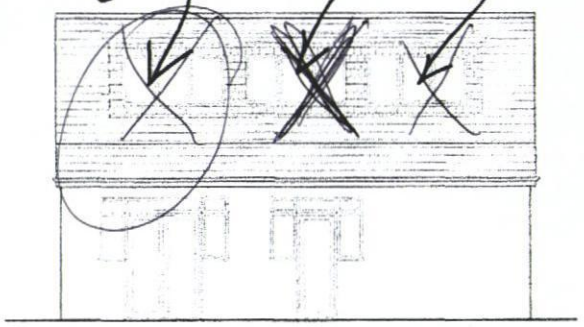

Property:
110 London Road
Cowplain
Hants

Description
LOFT CONVERSION

Drawing
PROPOSED ELEVATIONS

Drawing Status
PLANNING

Drawing Scale
1:100 at A3

Date
2010/08

Number
LR/P/04