


**PROPOSED SINGLE STOREY SIDE ADDITION.
43, ELM CLOSE ESTATE, HAYLING ISLAND, HANTS.
FOR MR & MRS D.COX.**

FRONT PITCH UNDER 4M IN HEIGHT
ADDED NOVEMBER 2012



PROPOSED ELEVATIONS

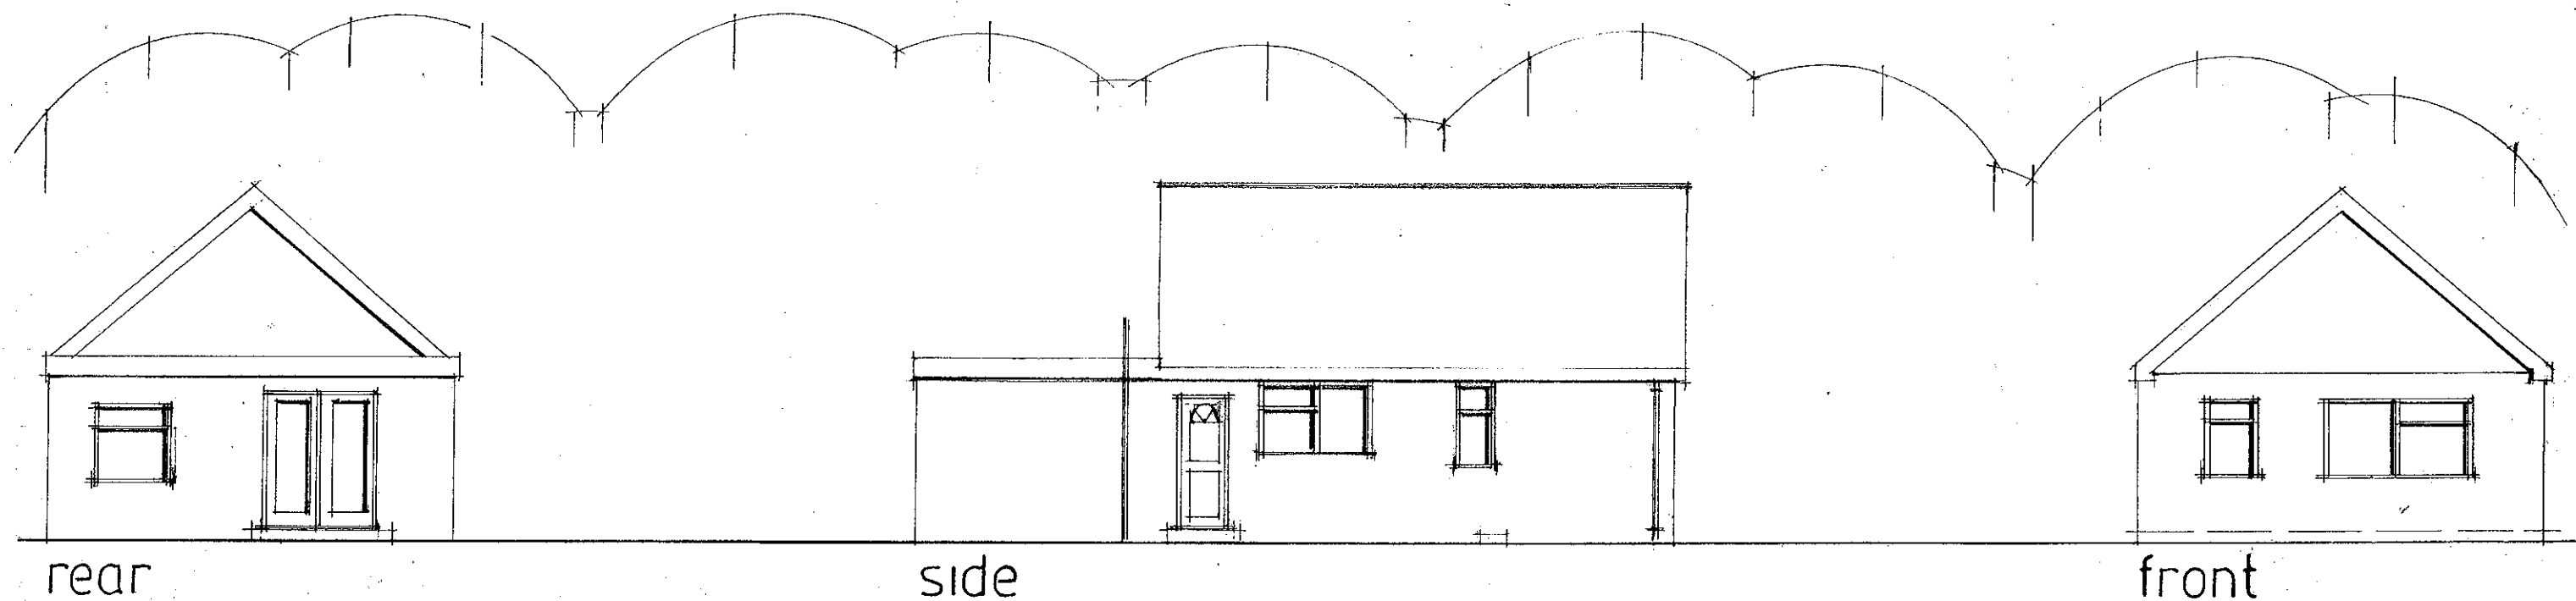

EXISTING ELEVATIONS

date july 2012
scale 1:100

PETER J. WALKER MRICS
CHARTERED SURVEYOR
182 SEAFRONT, HAYLING ISLAND, HANTS
PO11 9 AN

TEL: 02392 467571