


**PROPOSED SINGLE STOREY REAR ADDITION
59, INGLEDENE CLOSE, BEDHAMPTON, HAVANT, HANTS.
FOR MR & MRS M. ATKINS.**

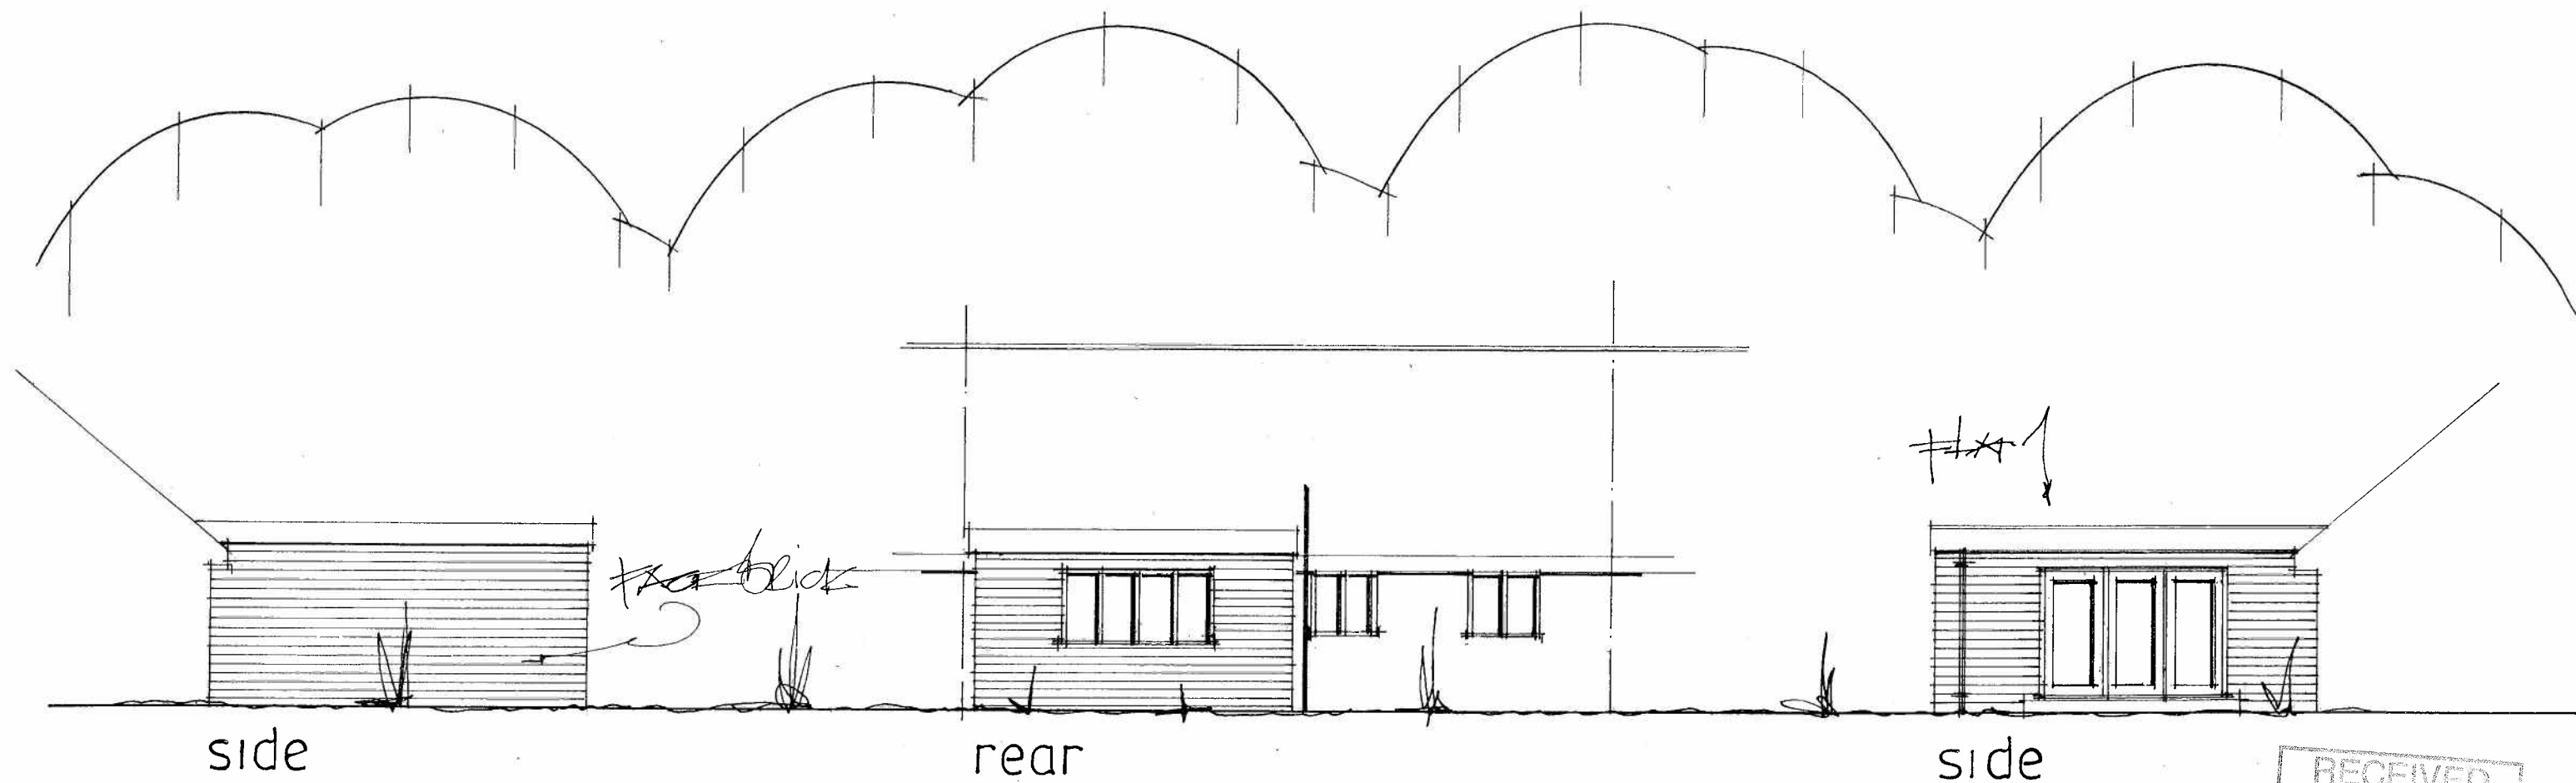

date july 2013
scale 1:100

PROPOSED ELEVATIONS

PETER J. WALKER MRICS
CHARTERED SURVEYOR
182 SEAFRONT, HAYLING ISLAND, HANTS
PO11 9 AN

TEL: 02392 467571