



HAVANT BOROUGH COUNCIL
DEVELOPMENT CONTROL
03 MAY 2013
RECEIVED

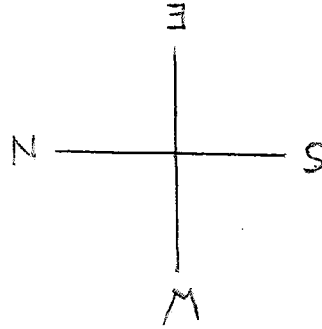

FLOOR PLAN GARAGE
33 CROSS WAY

B

A

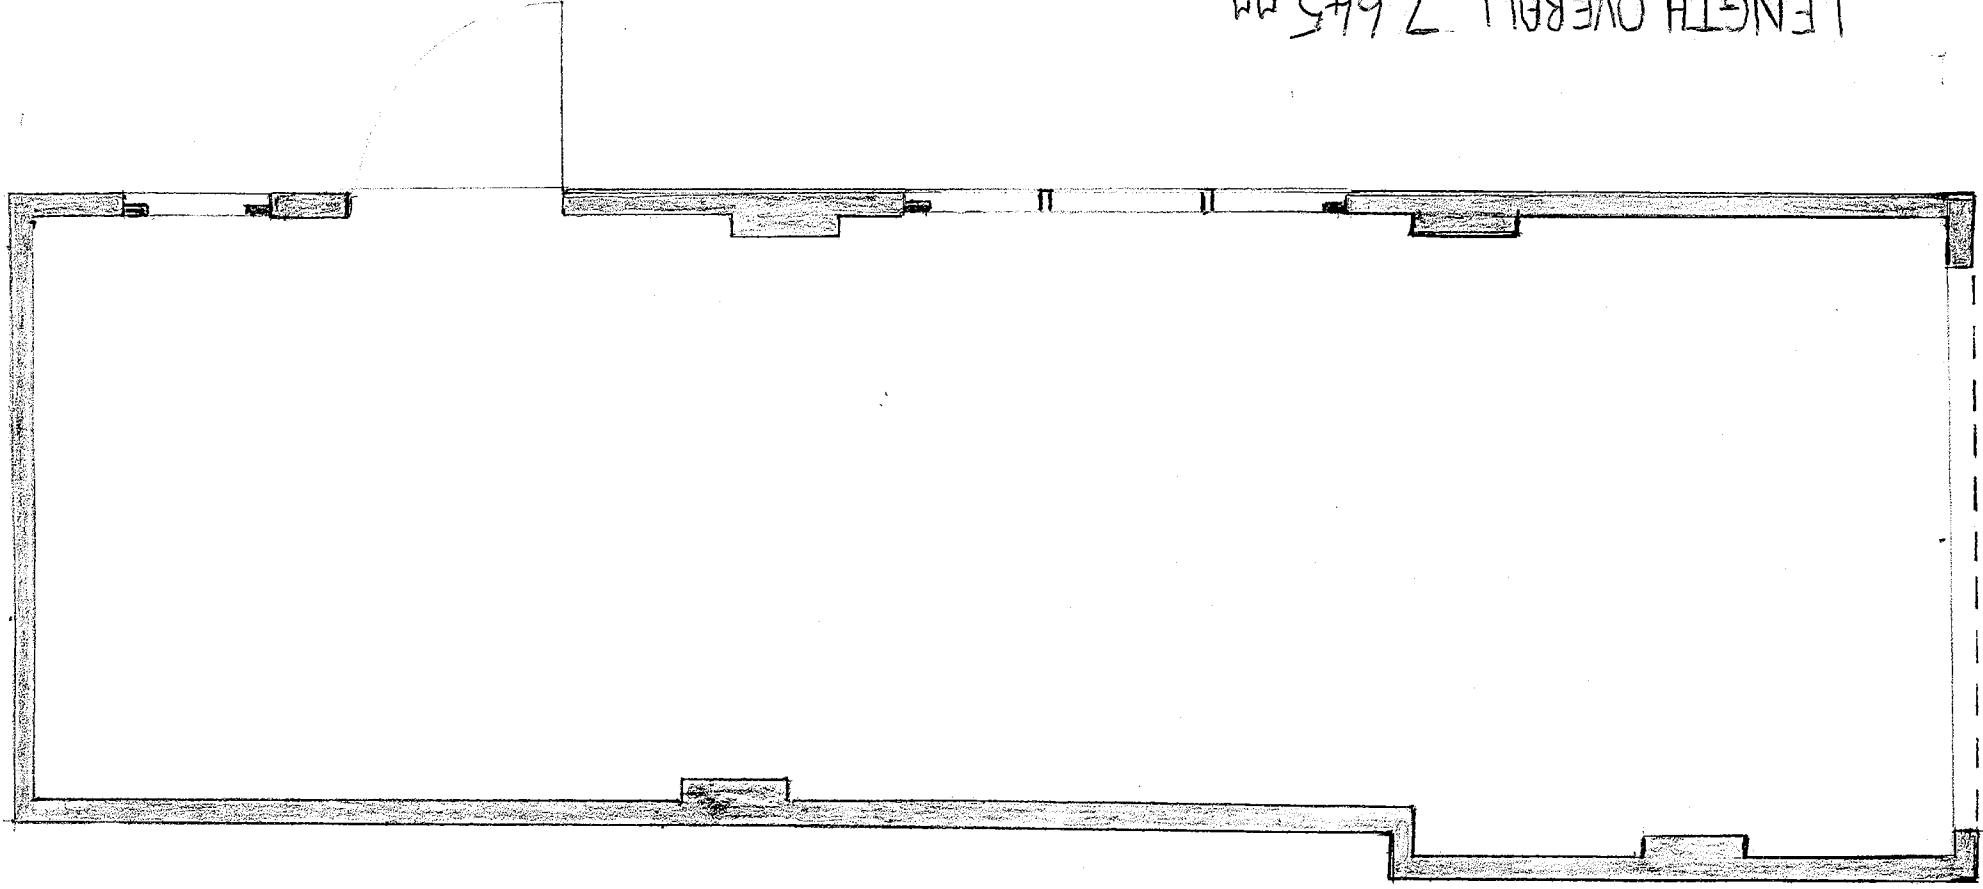

LENGTH OVERALL 7,645 MM
WIDTH AT A 2,560 MM
WIDTH AT B 2,350 MM