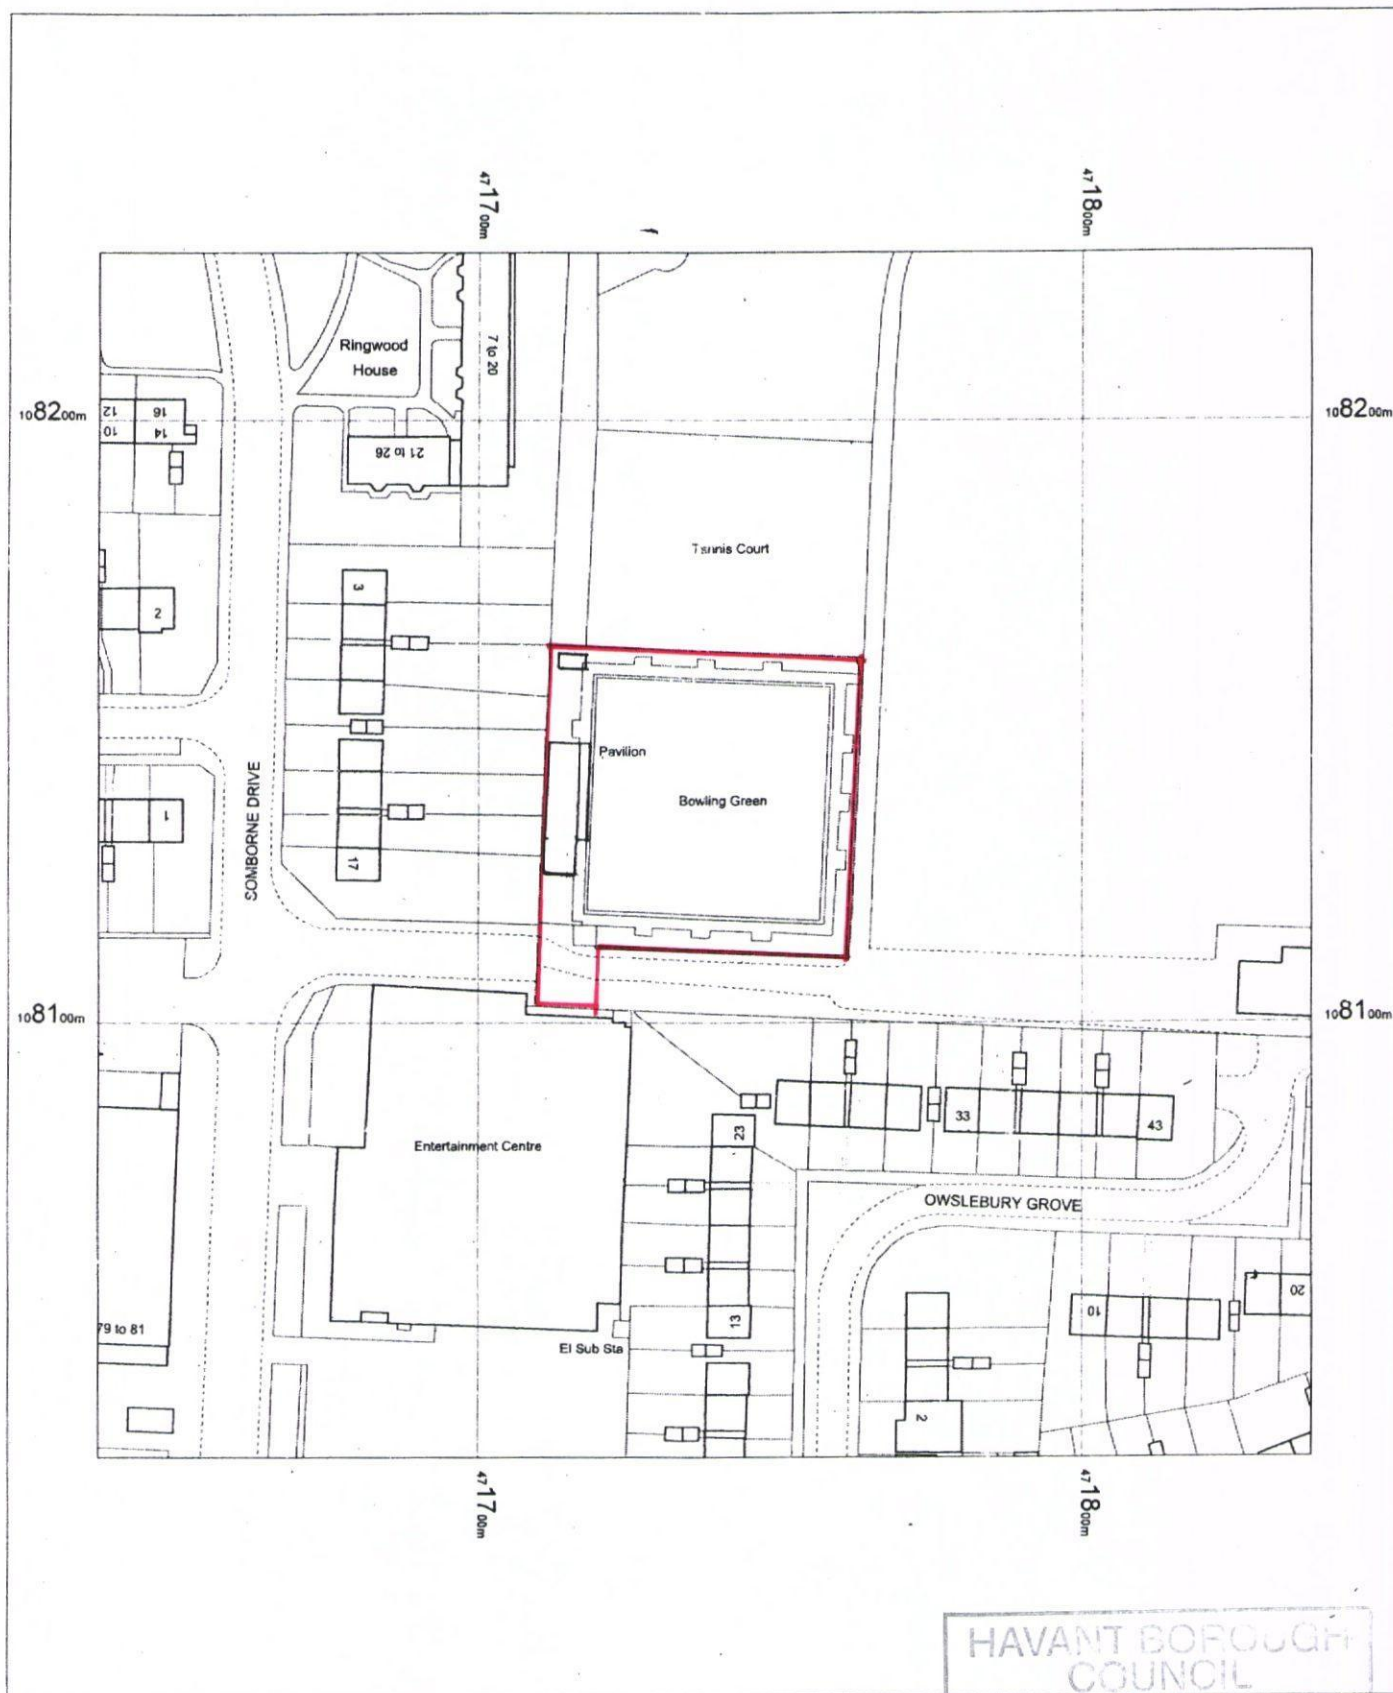


HAVANT BOROUGH
COUNCIL

19 MAR 2013

RECEIVED

OS Mastermap
17 September 2011 ID: BW1-00095759
maps.blackwell.co.uk

1:1250 scale print at A4, Centre: 471738 E, 108128 N

©Crown Copyright. Licence no. 100041040

Mapping
sourced from

OS Ordnance
Survey

BLACKWELL'S
www.blackwellmapping.co.uk

TEL: 02920 228 779
maps.cardiff@blackwell.co.uk