
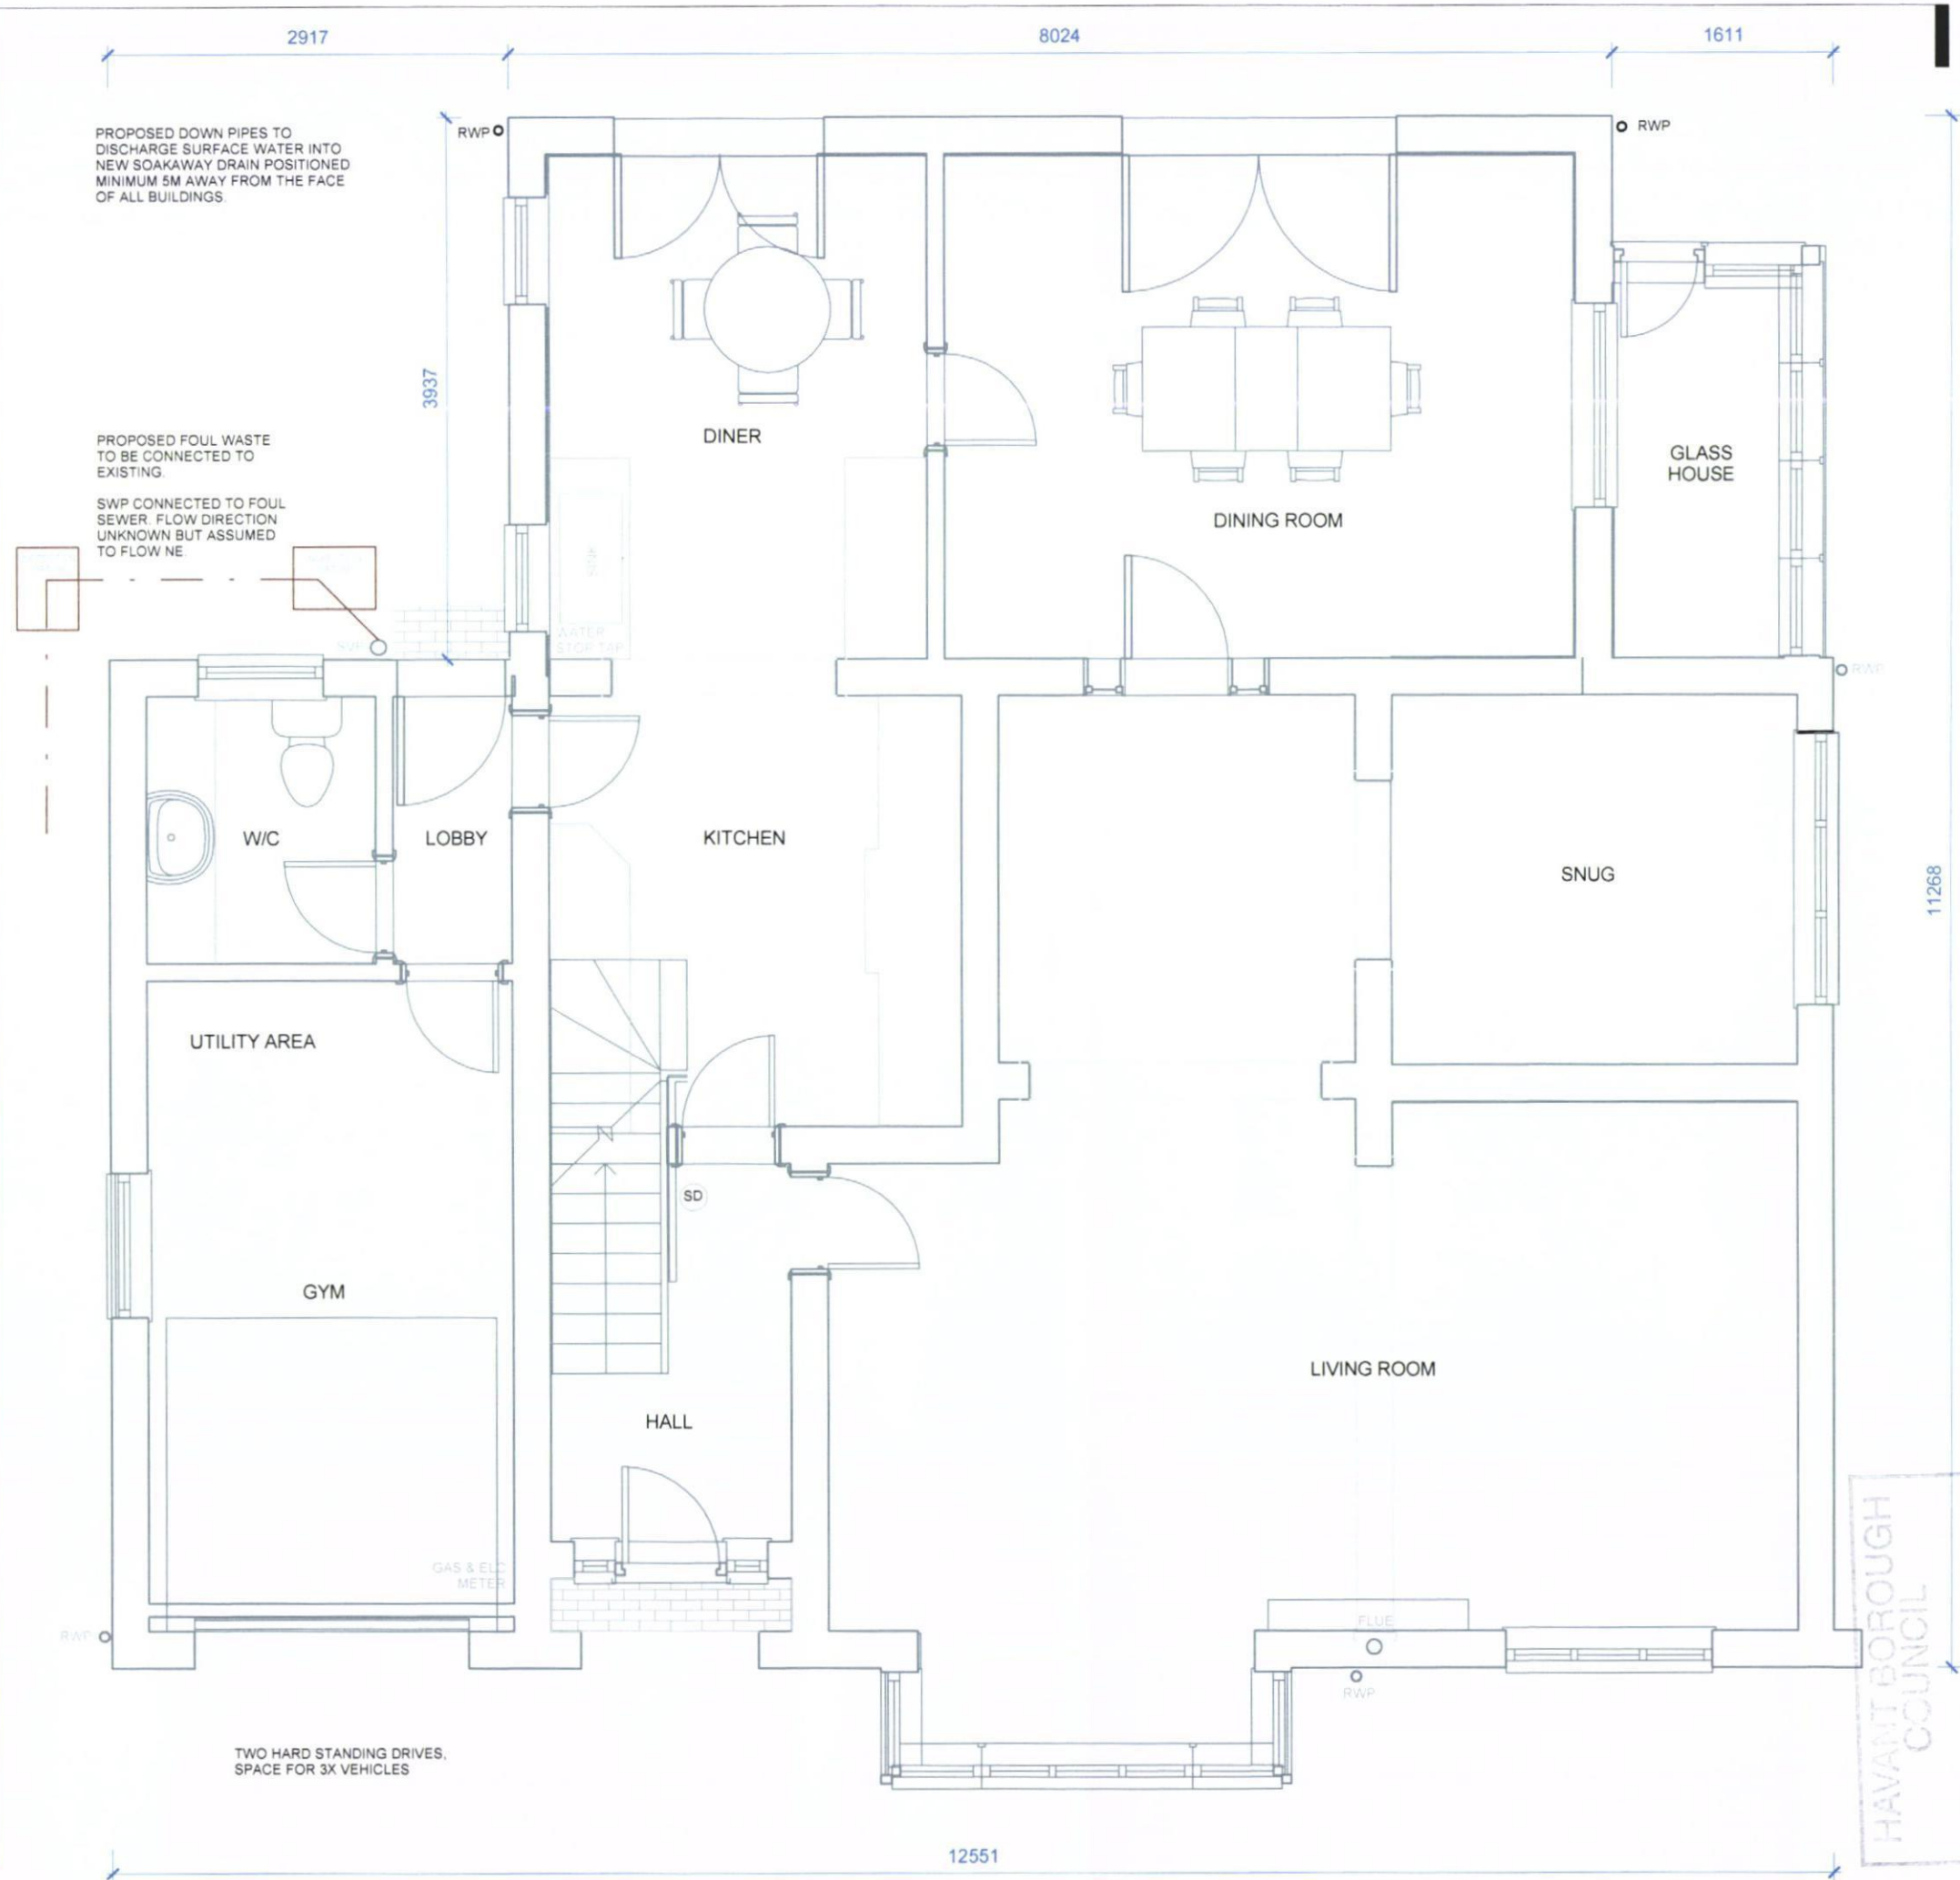


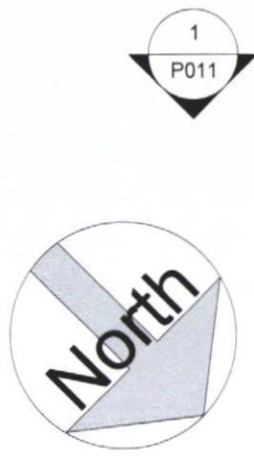

The Planning Service

Architectural Design & Technical Drawing
Building Survey & Planning Services

The Planning Service

Office, 135 North Lane
Clanfield, Waterlooville
Hampshire PO8 0RL

T: 023 92 597364
F: 0845 519 1103

E: info@theplanningservice.co.uk

All dimensions to be checked on site and not to be scaled from drawings.

The contractor to ensure the works are inspected and completed to the satisfaction of the Local Authority.

These drawings have been produced for planning approval purposes only and should not be used for any other purpose.

Compliance with building regulations is not to be assumed.
© These plans remain the copyright of the Planning Service and must not be copied or reproduced in any way without written permission, with the exception of Local Authorities for planning purposes.

Ian Jenkins

29 Summer Hill
Road Cowplain

**PROPOSED
GROUND
FLOOR**

Project number	109
Date	17/01/2013
Drawn by	JJ
Project Status	Planning

P009

Scale (original @ A3) 1 : 50

HAVANT BOROUGH COUNCIL
07 FEB 2013
RECEIVED