


**PROPOSED NEW SHOP WITH TWO BEDROOM FLAT OVER.
31, ELM GROVE, HAYLING ISLAND, HANTS.
FOR MR F. SKIPPER.**

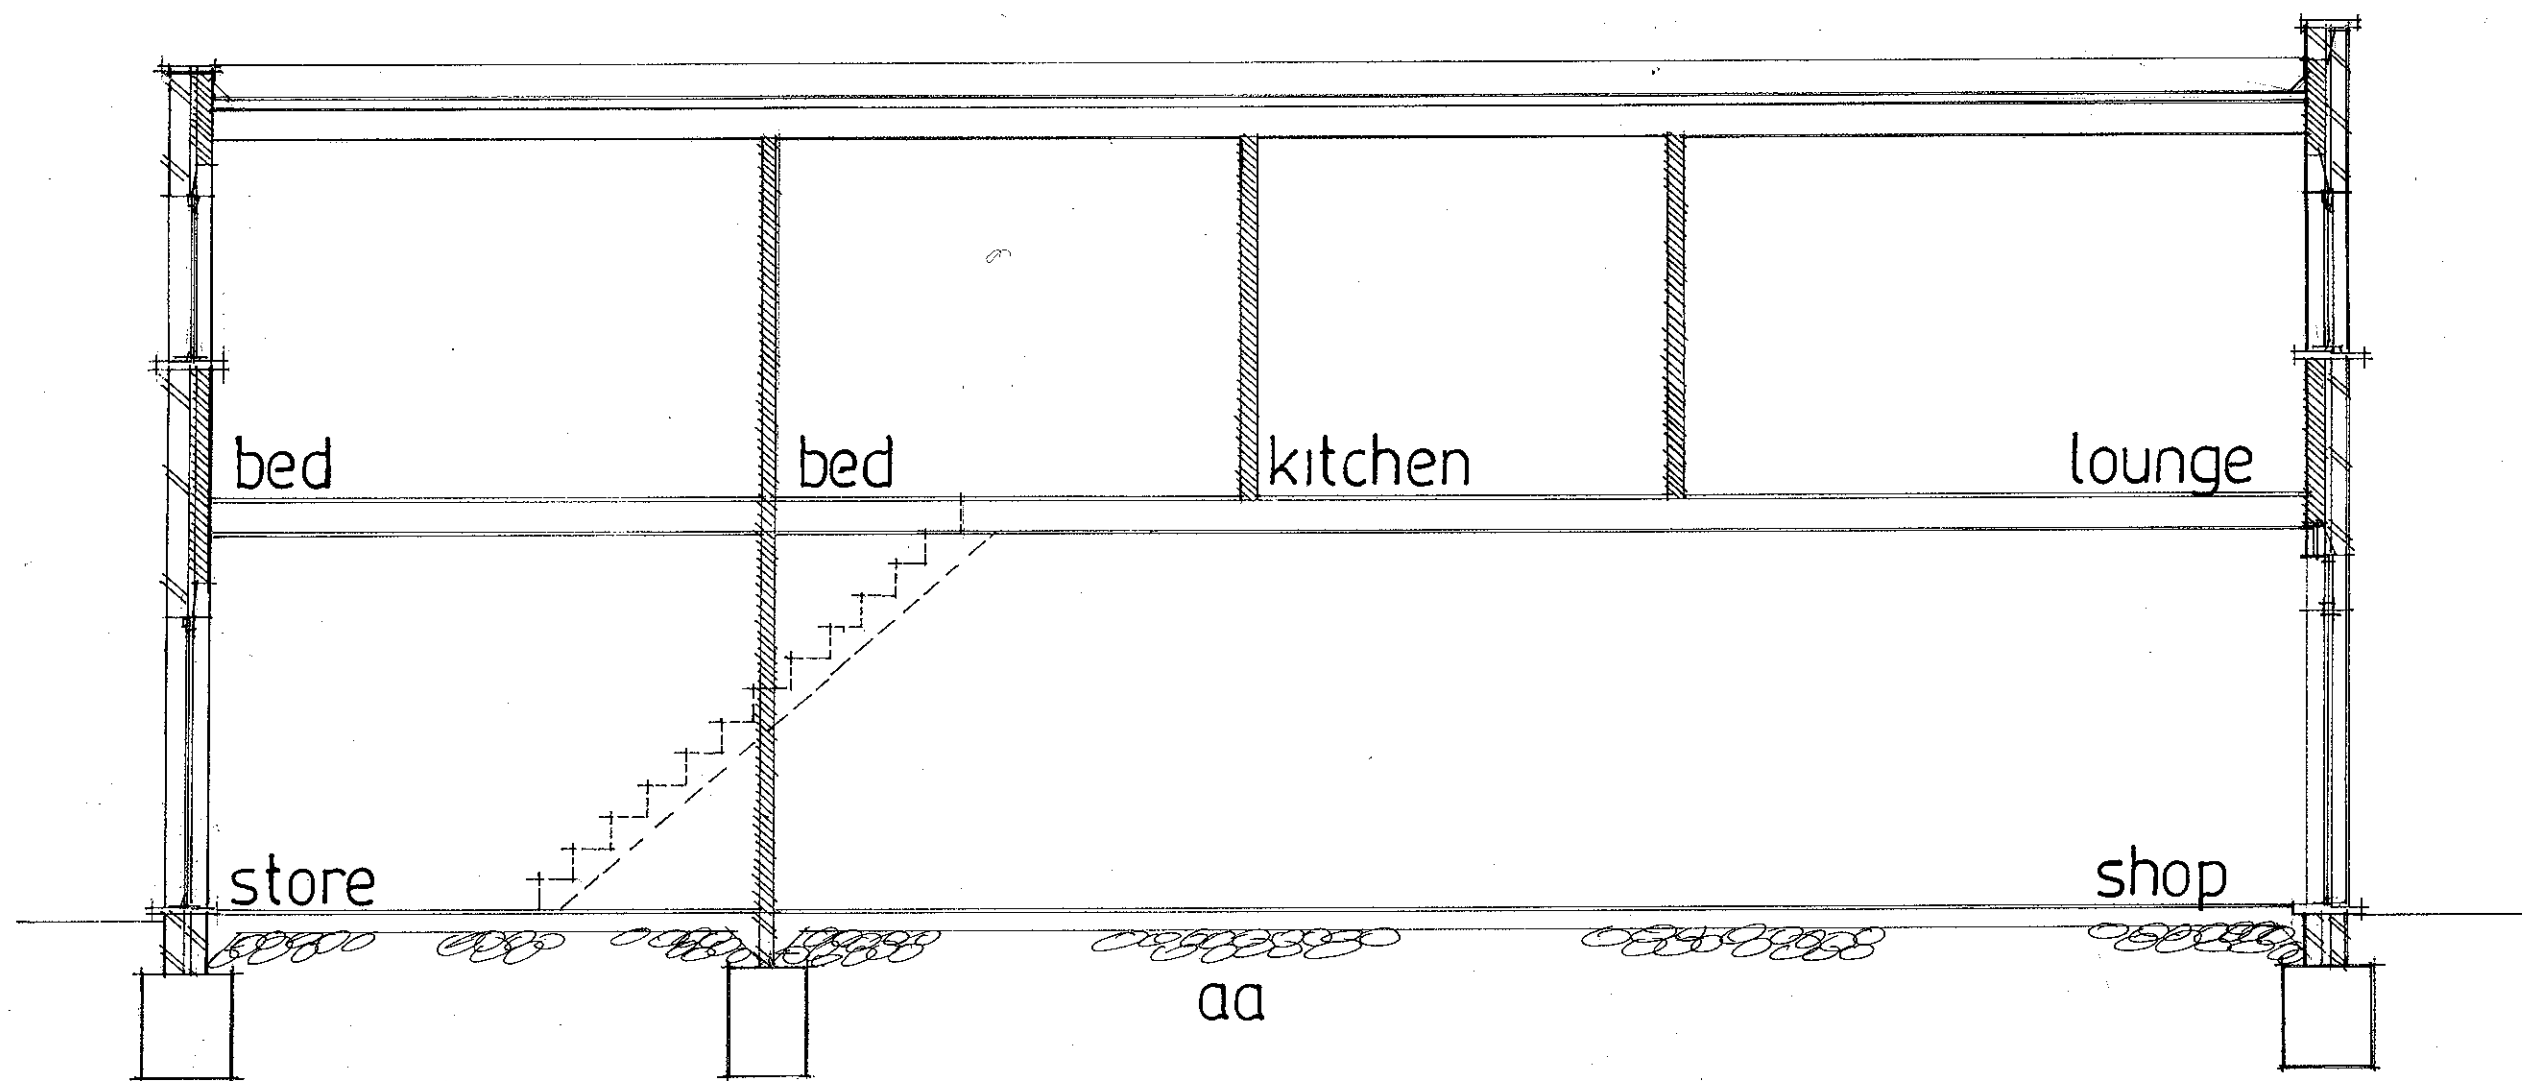

SECTION DRAWING

date nov 2012
scale 1:50 PLANNING ONLY DRAWING

PETER J. WALKER MRICS
CHARTERED SURVEYOR
182 SEAFRONT, HAYLING ISLAND, HANTS
PO11 9 AN

TEL: 02392 467571