
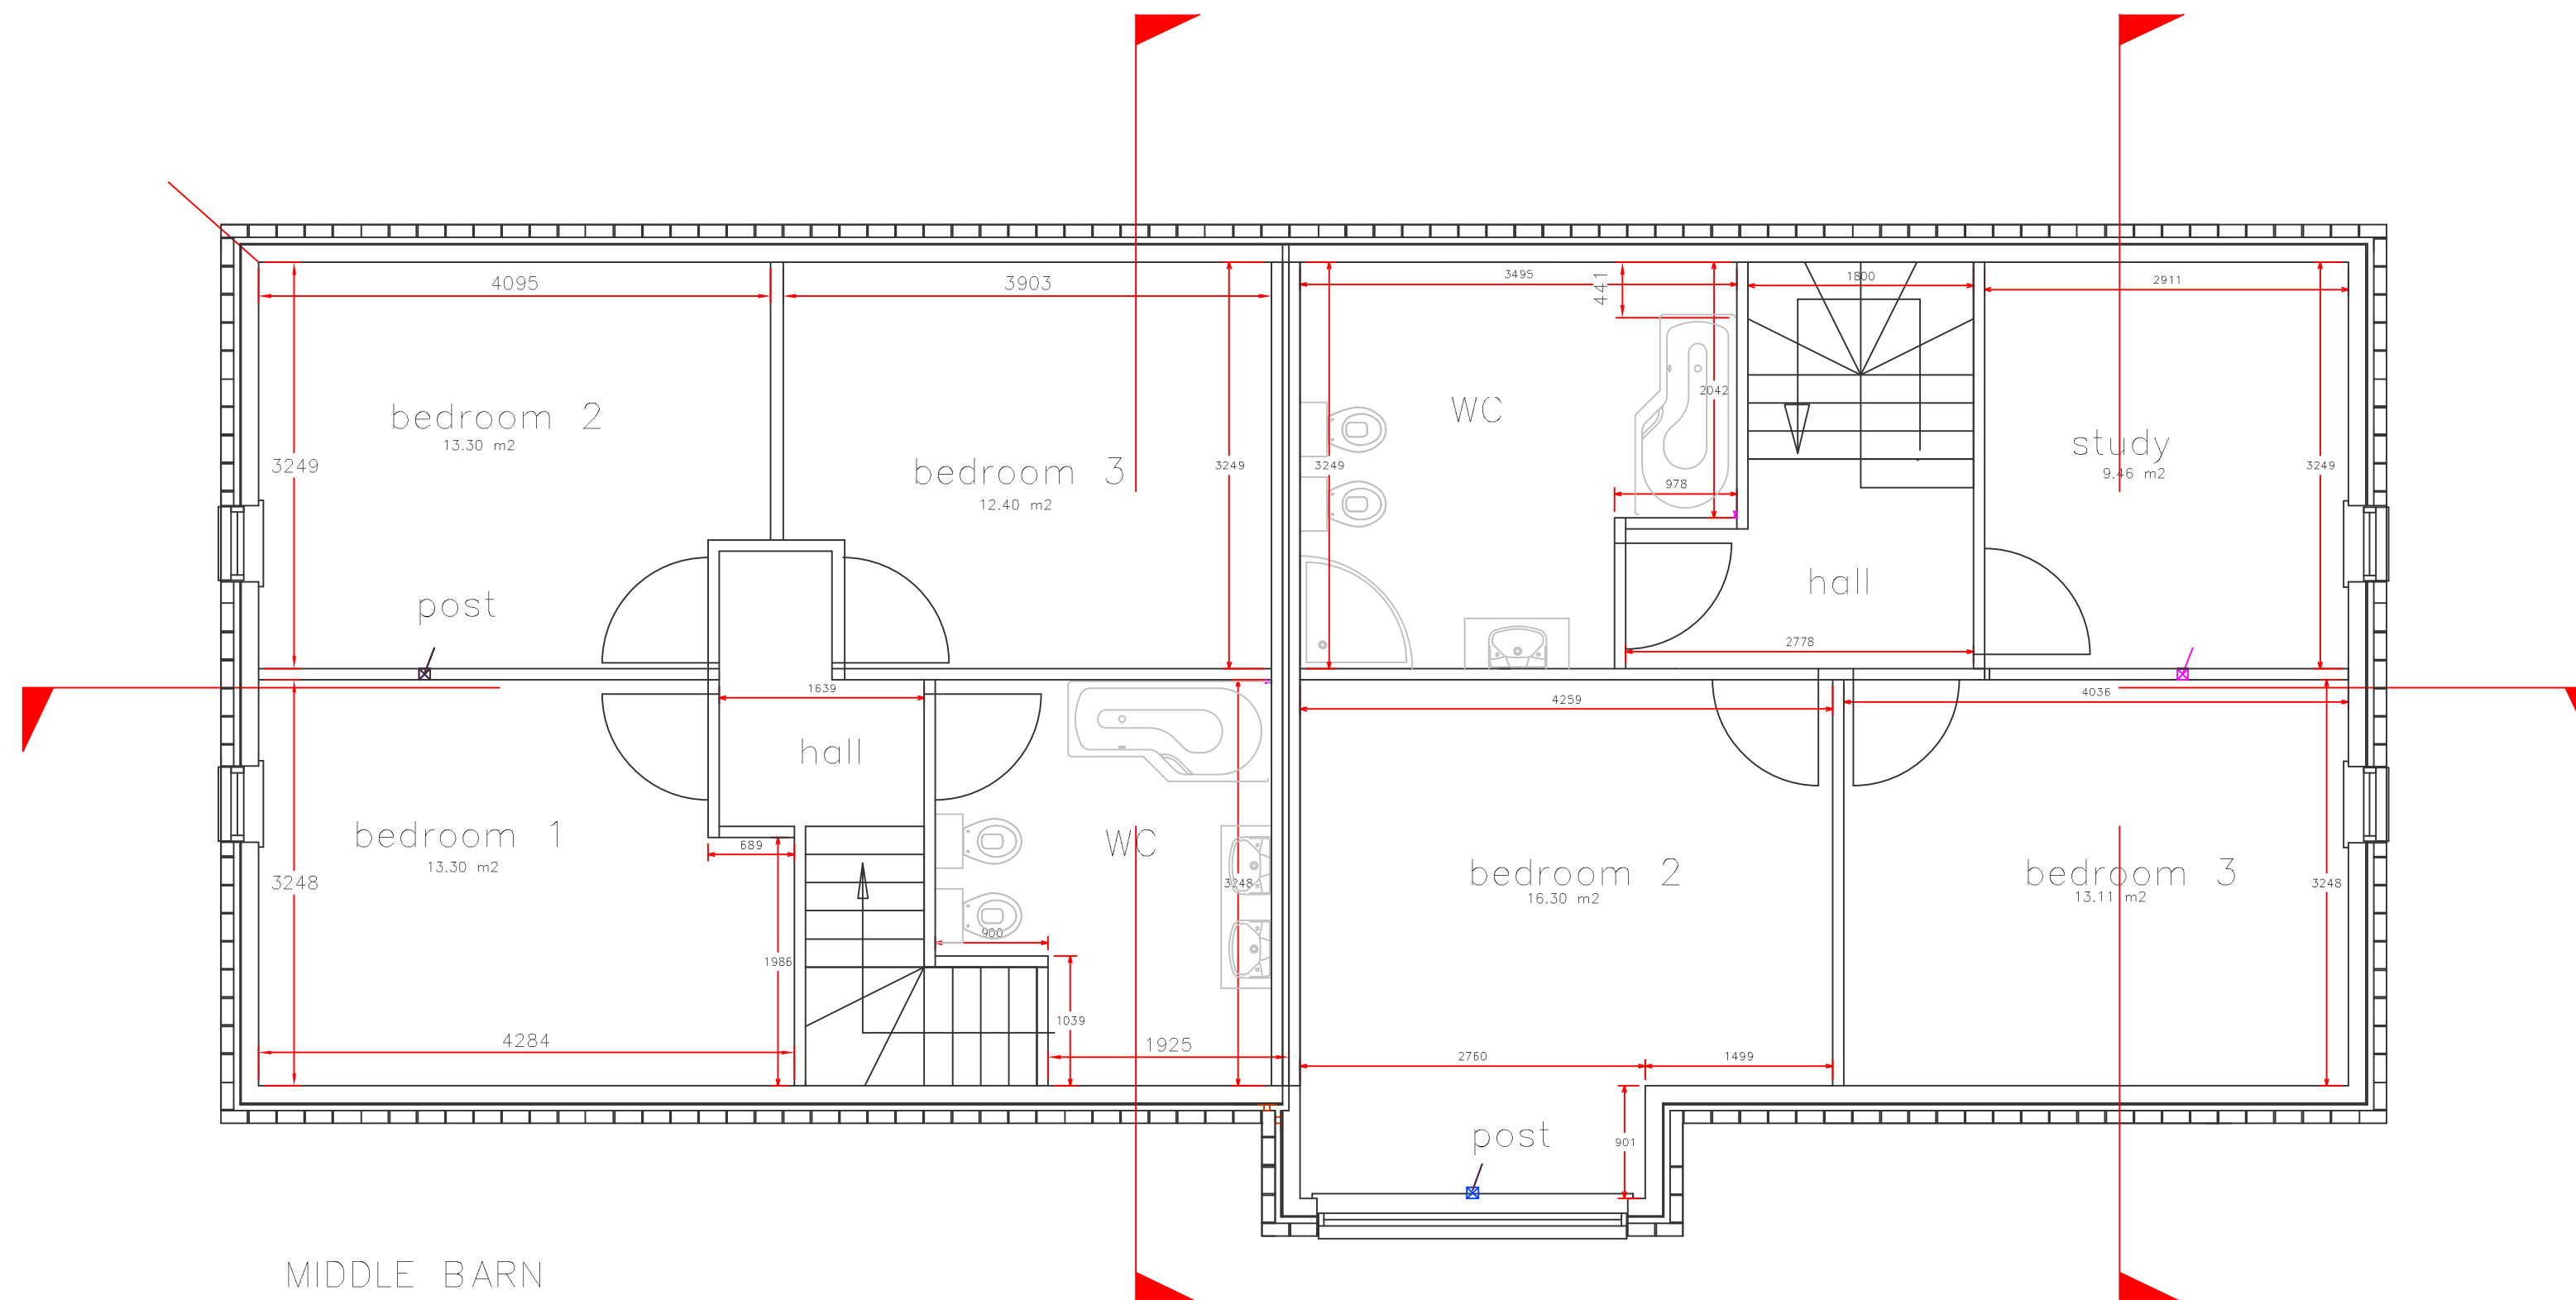


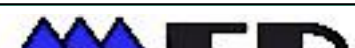

MIDDLE BARN

EXISTING FIRST FLOOR
LAYOUT PLAN

Date 13/06/13	Drawn EM	checked by	date checked	Client MERCO PLACE LTD	 22 TILERS CLOSE, MERSTHAM SURREY, RH1 3HS TEL: 08450 450 862 www.erconstructions.co.uk
Scale 1/50	Drawing title Existing FF layout plan			Project MIDDLE BARN	
Drawing No 106/69				Address 6 New Brighton Road Emsworth, Hampshire PO10 7PS	