


Project	1089	12 Glenleigh Park Warblington - Proposed Alterations and Extension	
Drawing	Arc 03 -	As Proposed - Planning Stage	scale as shown
Revisions	This drawing is copyright		

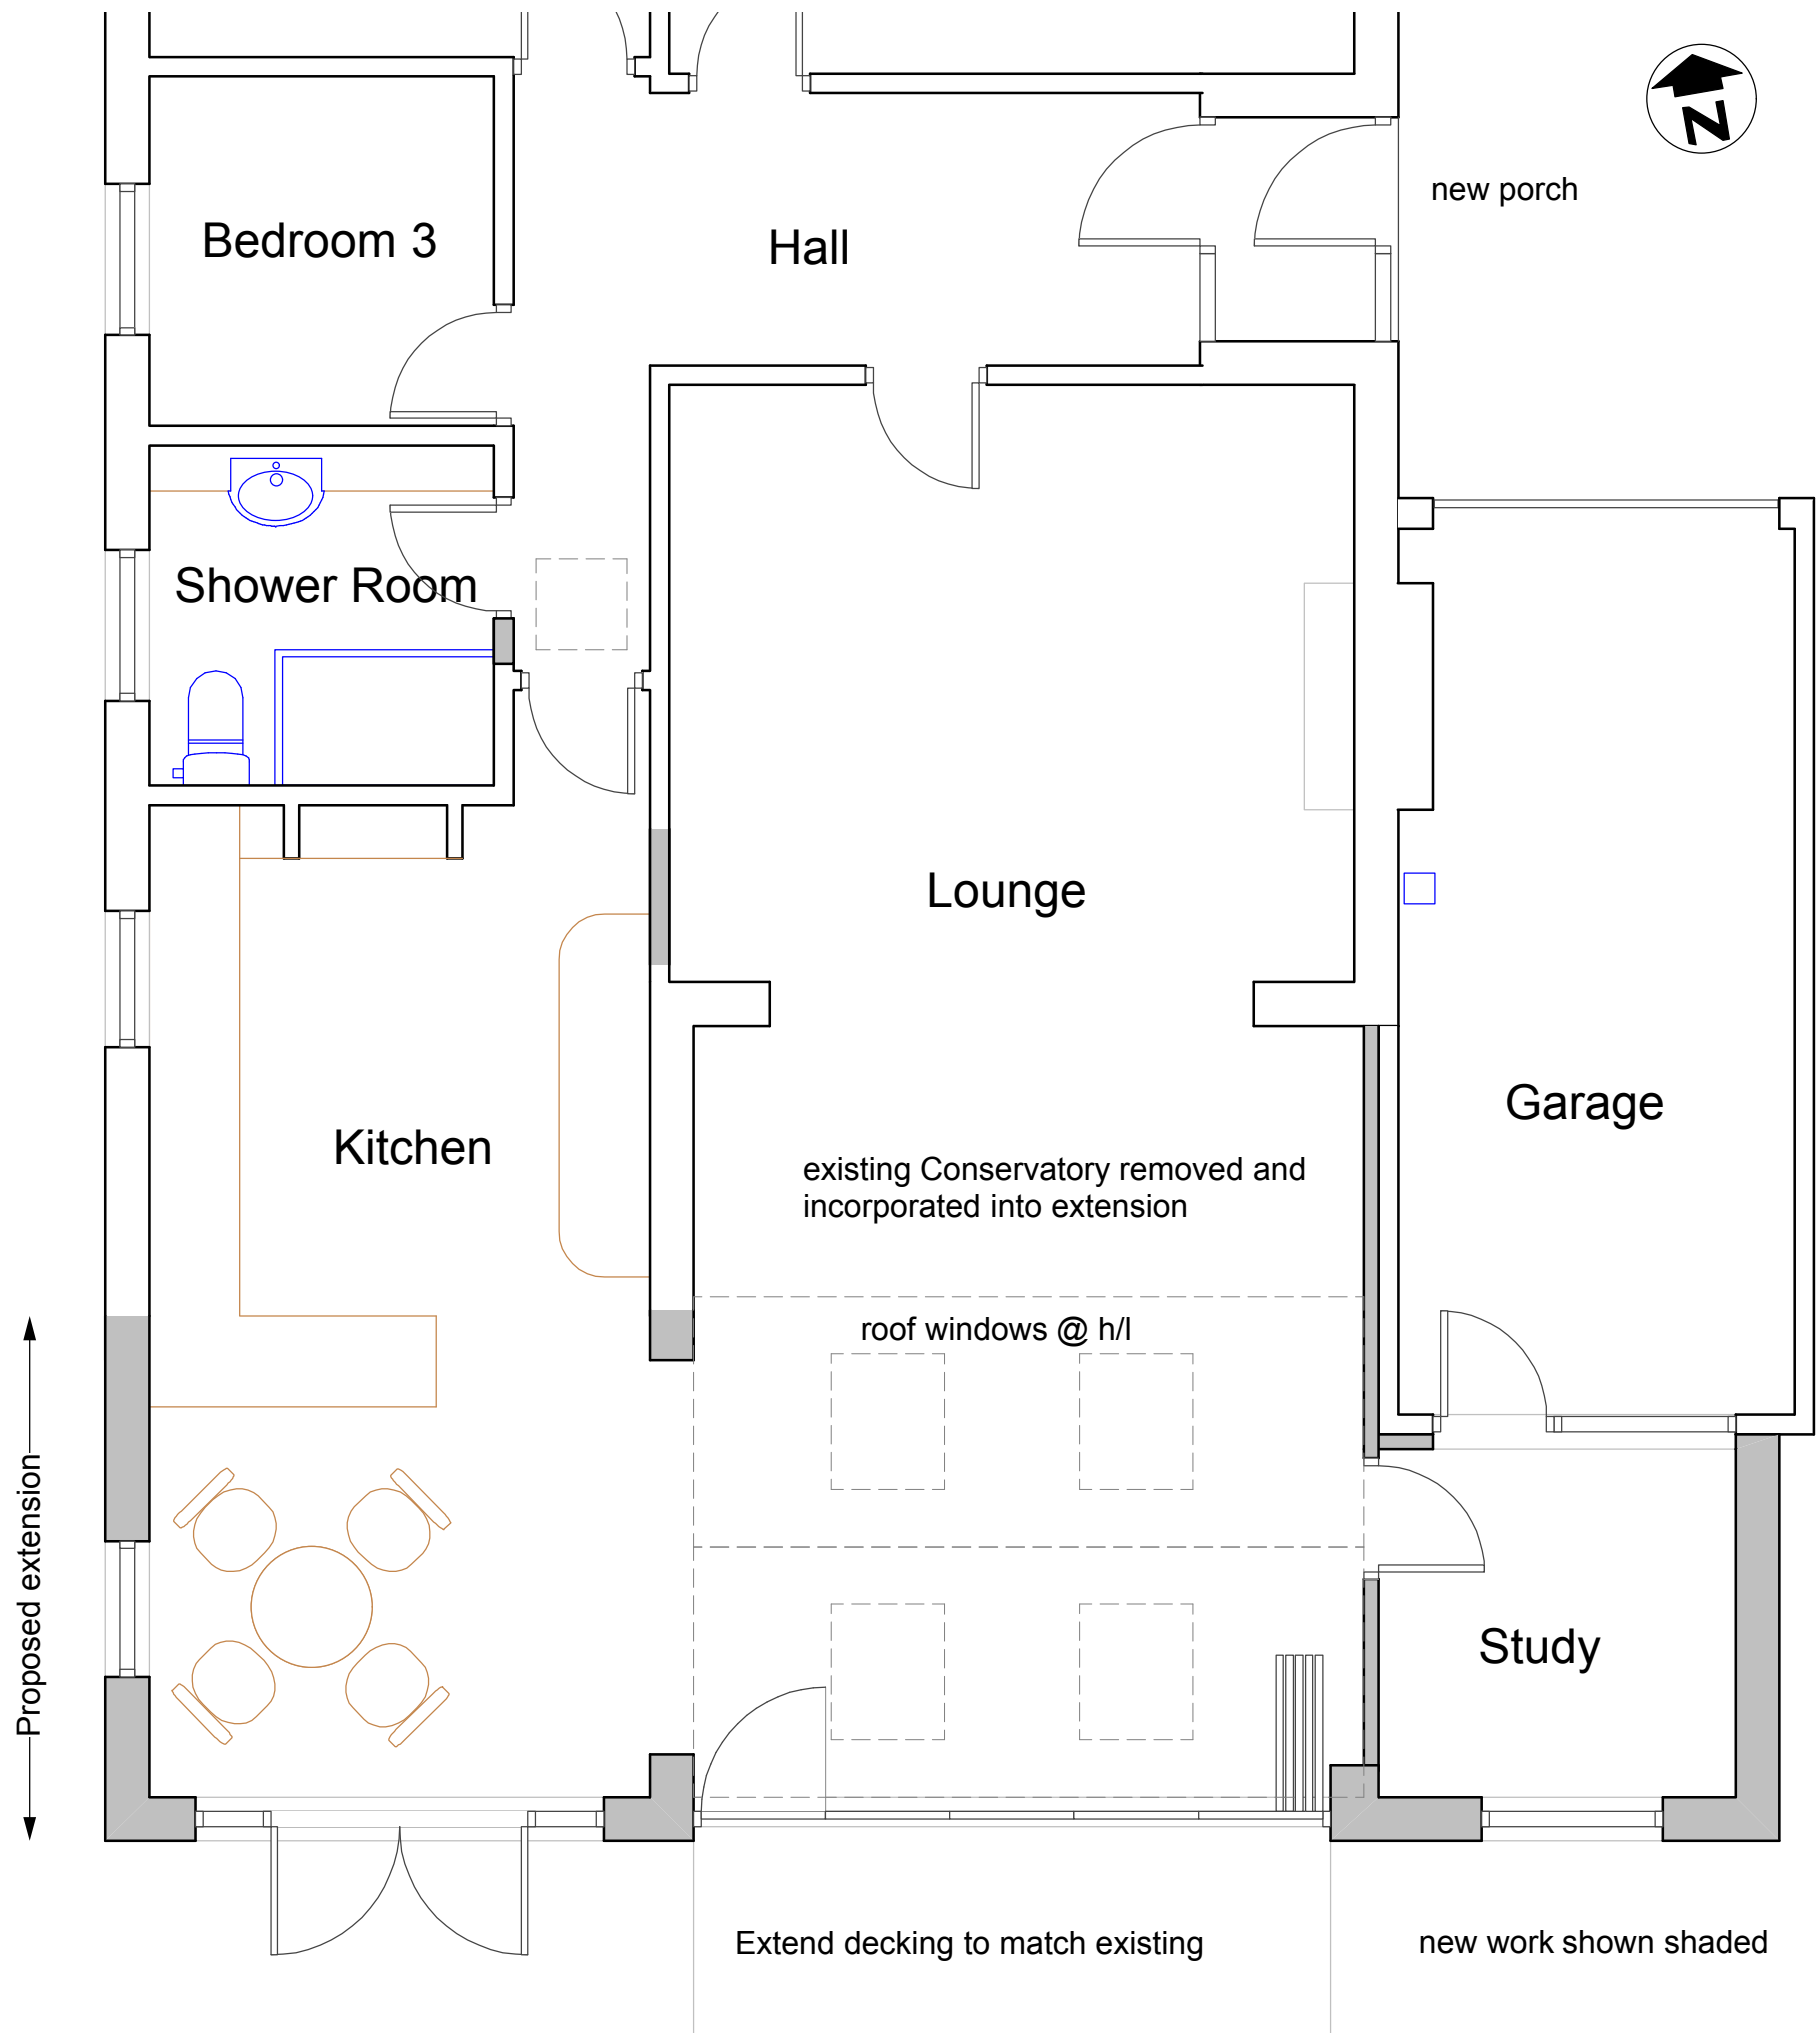

Ground Floor - Proposed

Scale 1:50 @ A3

Planning stage

Date: 10/06/2013

