




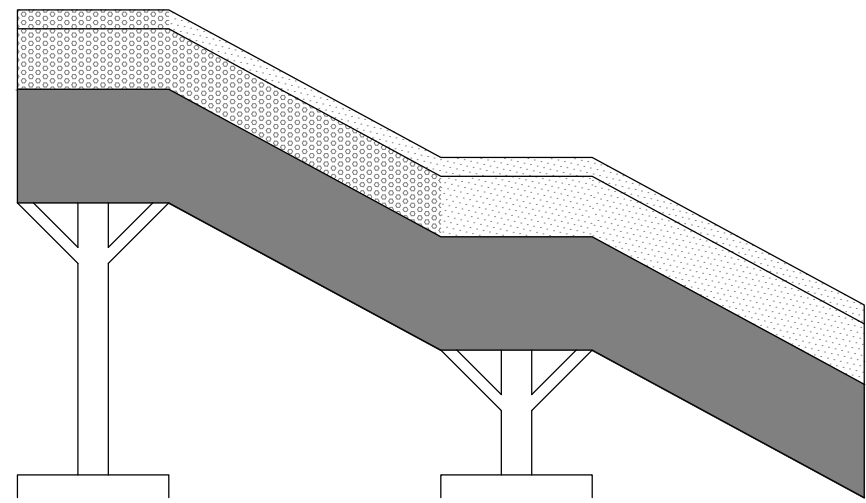

SECTION B-B
1:100 @ A1

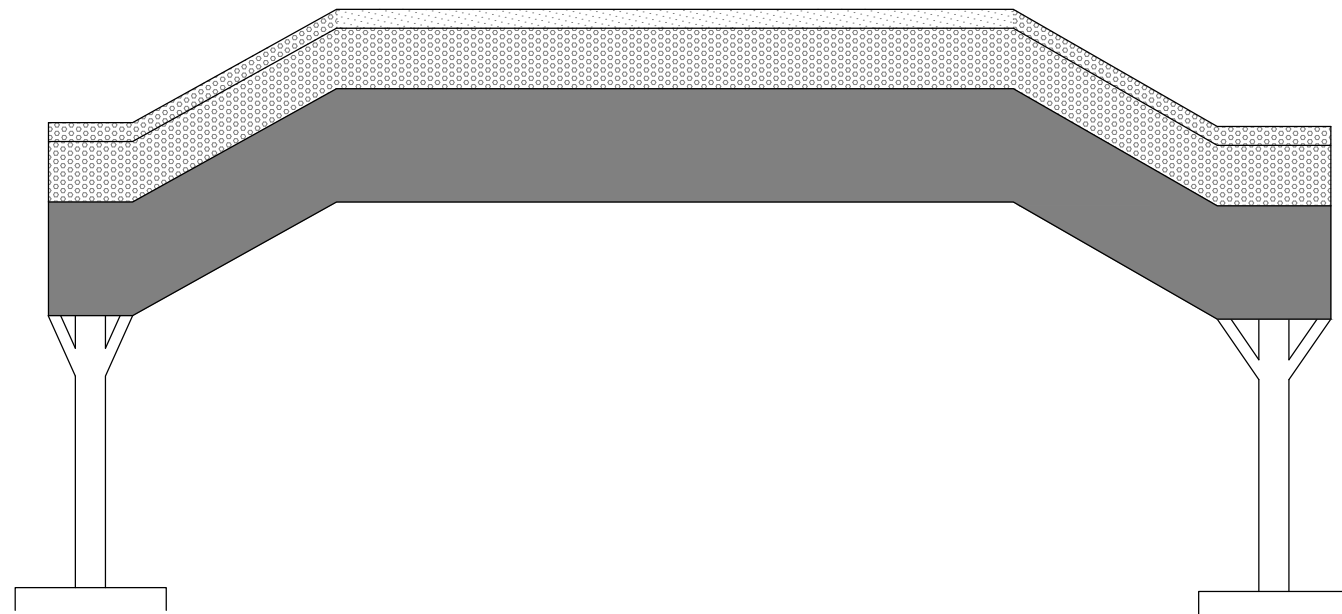


SECTION C-C
1:100 @ A1

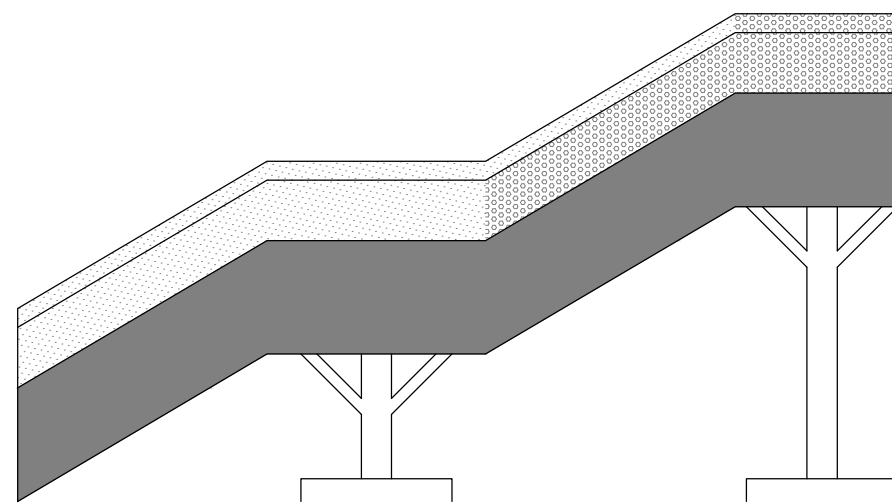

SECTION D-D
1:100 @ A1




SECTION E-E
1:100 @ A1

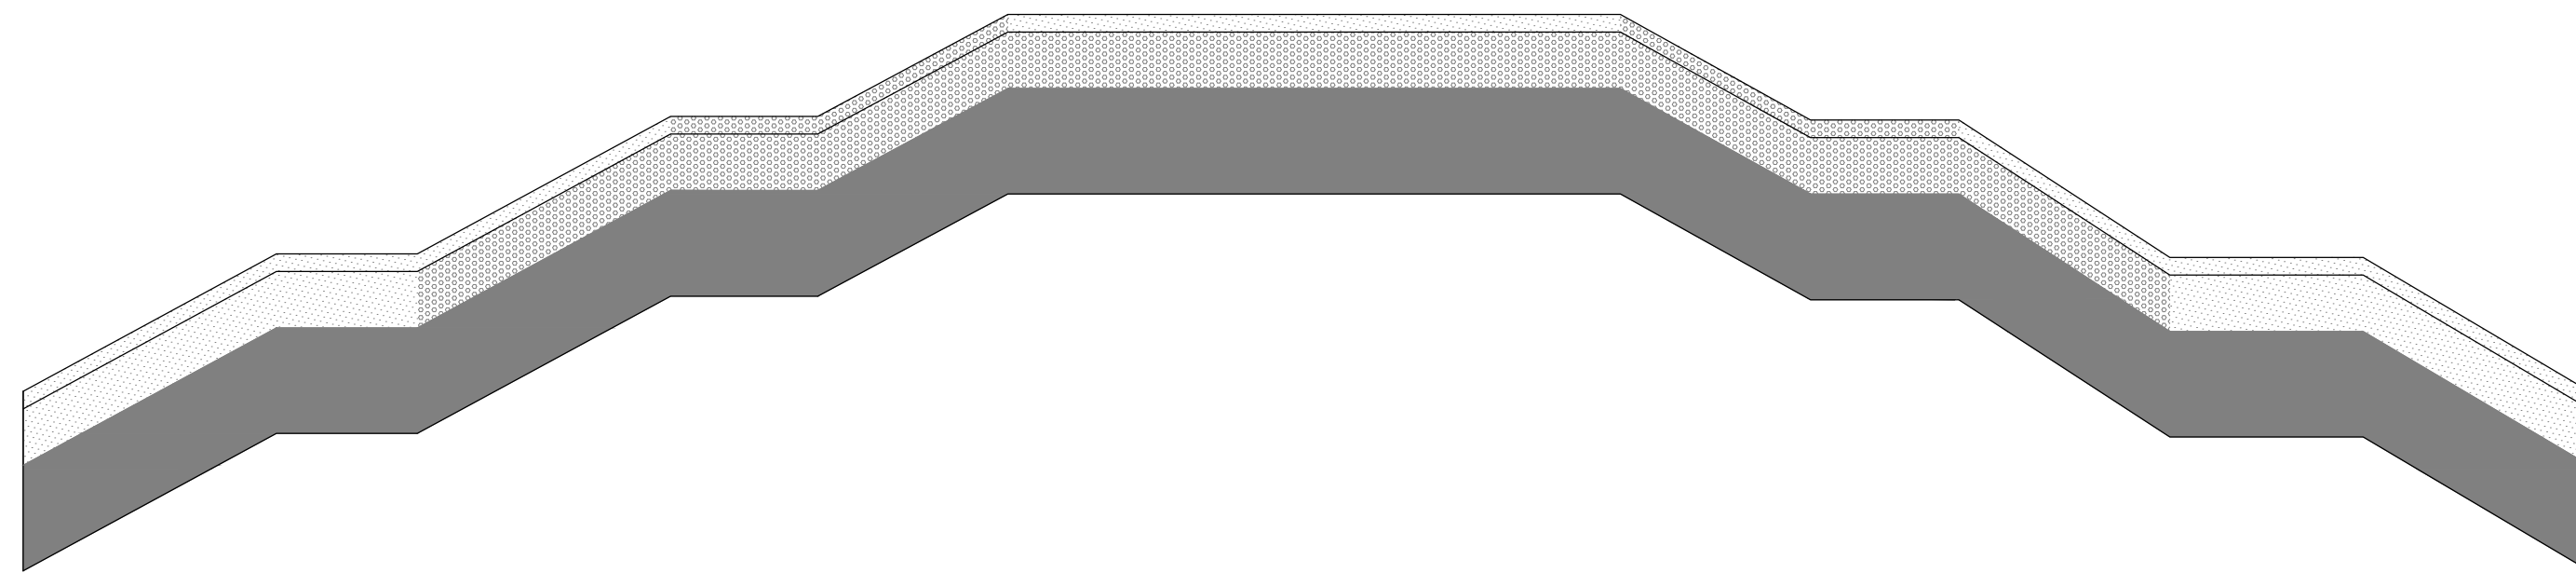

SECTION F-F
1:100 @ A1

NOTES:

1. ALL DIMENSIONS SHOWN ON THIS DRAWING ARE IN METRES UNLESS OTHERWISE STATED.
2. DO NOT SCALE FROM THIS DRAWING. WORK FROM FIGURES DIMENSIONS ONLY
3. FOR FURTHER DETAILS OF THE BRIDGE, REFER TO DRAWING M740-001 - FOOTBRIDGE LAYOUT.
4. THE BRIDGE LAYOUT HAS BEEN BASED UPON PART 8 OF SECTION 2 OF VOLUME 2 OF THE DMRB (BD 29/04).
5. OS LICENSE NUMBER 100020449, DATE OF DOWNLOAD 13-01-2012

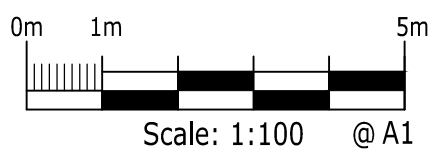


REV	AMENDMENTS	DWN	CHK	APP	DATE
-----	------------	-----	-----	-----	------

ARDENT
CONSULTING ENGINEERS

4th Floor, Diamond House
36/38 Hatton Garden
London
EC1N 8EB

t 020 7430 1209
f 020 7430 0318

w www.ardent-ce.co.uk
e enquiries@ardent-ce.co.uk


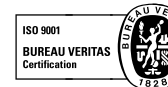


CLIENT: GENERATOR GROUP

PROJECT TITLE: WARBLINGTON STATION

DRAWING TITLE: PROPOSED DETAILED
FOOTBRIDGE ELEVATIONS

SCALE: AS SHOWN	DATE: 06/11/12	DESIGNED: FB
DRAWN: FB	CHECKED: BB	APPROVED: DJR
DRAWING NO. M740-005	REV: -	

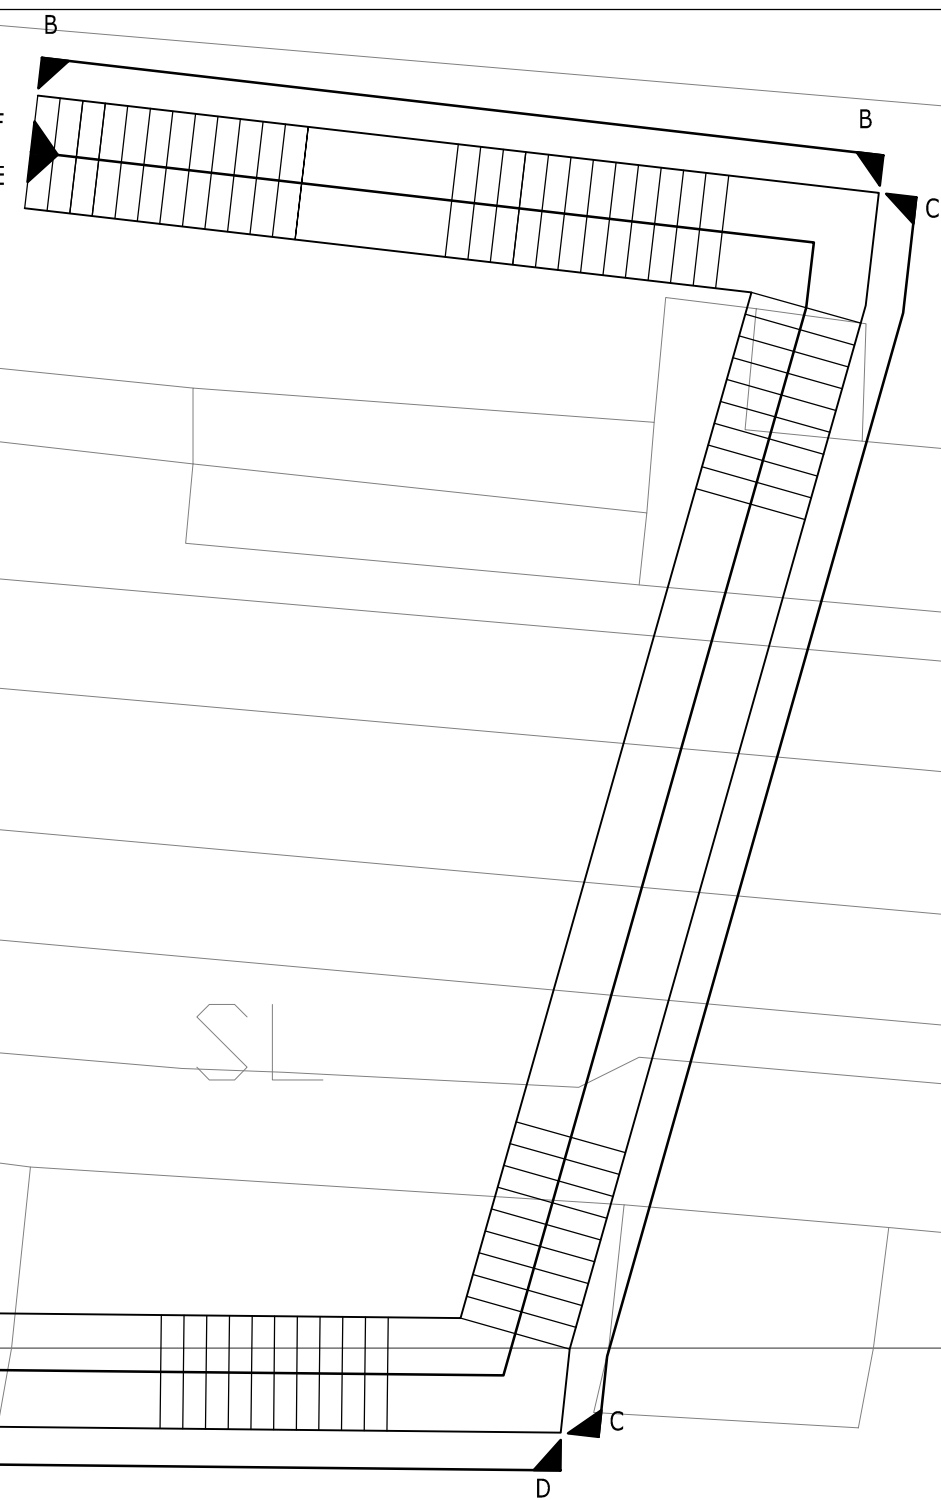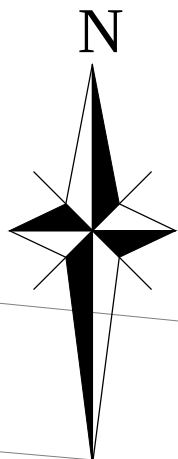

REPRODUCED FROM ORDNANCE SURVEY © BY THE
PERMISSION OF THE CONTROLLER OF HER MAJESTY'S
STATIONERY OFFICE. © CROWN COPYRIGHT. ALL
RIGHTS RESERVED. LICENSE NUMBER 100020449

1.5m WIDE BRIDGE
INCORPORATING CYCLE GULLY AND LIGHTING

0.8m SCREENING FORMED FROM
PERFORATED PANELS

1.5m SOLID PARAPET

FULL ENCLOSURE

LEGEND

- 'OPEN' PERFORATED SCREENING
- 'DENSE' PERFORATED SCREENING
- SOLID PARAPET

TYPICAL SECTION THROUGH BRIDGE
1:20 @ A1