


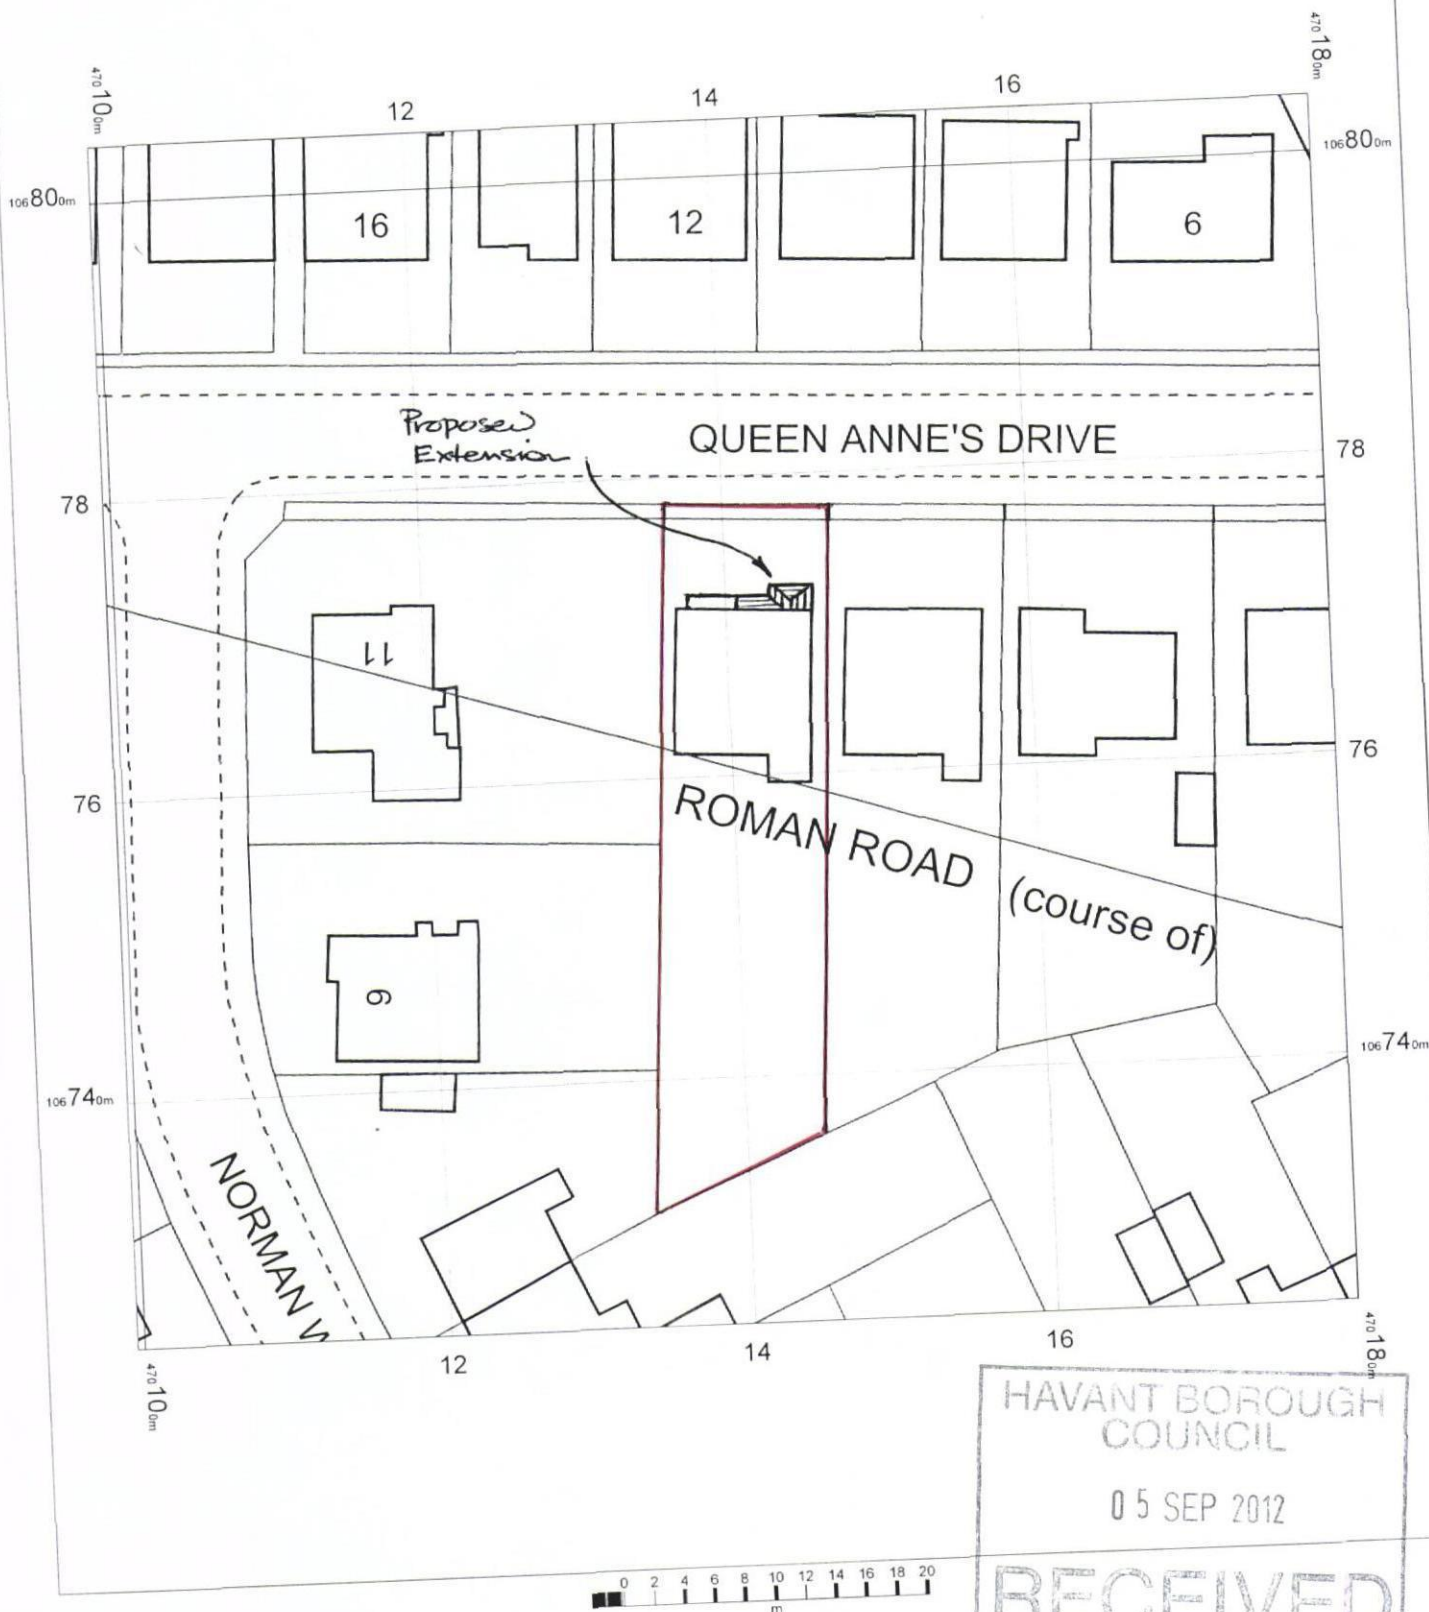

HAVANT BOROUGH COUNCIL
05 SEP 2012
RECEIVED

9 QUEEN ANNE'S DRIVE
PO9 3PG

OS Mastermap
07 June 2012, ID: BW1-00155508
www.blackwellmapping.co.uk
1:500 scale print at A4, Centre: 470140 E, 106764 N
©Crown Copyright. Licence no. 100041040



BLACKWELL'S
www.blackwellmapping.co.uk
TEL: 0114 268 7658
maps.sheffield@blackwell.co.uk